

THIS DRAWING IS UNPUBLISHED. RELEASED FOR PUBLICATION -
© COPYRIGHT copyright_dsyr- ALL RIGHTS RESERVED.

REVISIONS					
P	LTR	DESCRIPTION	DATE	DWN	APVD
	E	REVISED PER ECO-18-018662	29NOV2018	PL	EC
	K	REVISED PER ECO-19-002462	28FEB2019	AP	GF
	L	REVISED PER ECO-19-012453	13AUG2019	AP	GF

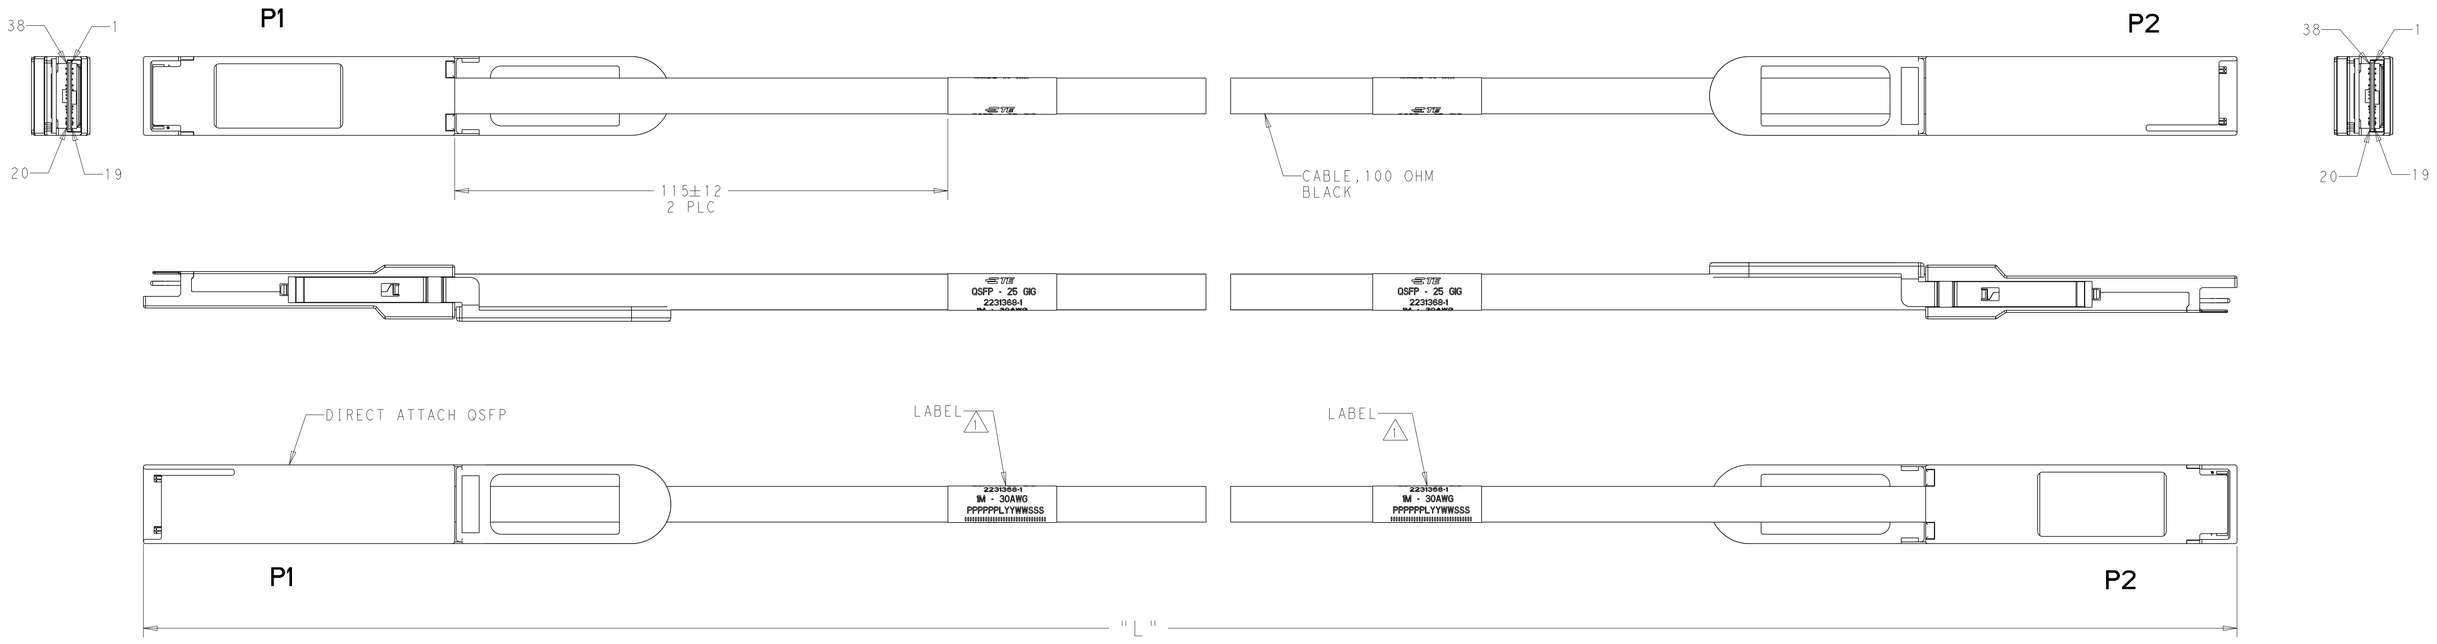

1. LABEL INFORMATION: -1 SHOWN.

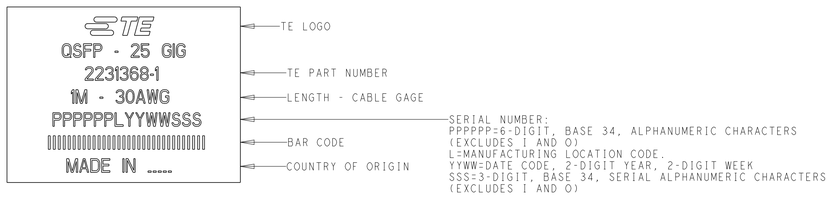

2. SEE SHEET 2 FOR WIRING SCHEMATIC.
3. PRODUCT AND PROCESSING MUST MEET THE REWQUIREMENTS OF TE SPECIFICATION TEC-138-702.(CONTAINS NO BANNED OR RESTRICTED SUBSTANCES)
4. EEPROM DOES NOT INCLUDE PAGE SWAPPING.
5. TEST IN ACCORDANCE WITH IEEE802.3bj.
6. DUE TO SHORT CABLE LENGTH, THE PART NUMBERS INDICATED MAY NOT MEET IEEE802.3bj. RETURN LOSS AND MINIMUM INSERTION LOSS LIMITS

	GAGE	"L" mm	PART NO
OBSOLETE	~~30~~	~~3500 +80/-0~~	~~3-2231368-5~~
	30	2500 +80/-0	3-2231368-4
SUPERSEDED BY 2333842-5	~~26~~	~~2500 +80/-0~~	~~3-2231368-3~~
	30	6 500 +50/-0	2-2231368-3
SUPERSEDED BY 2336313-1	~~33~~	~~6 500 +50/-0~~	~~2-2231368-2~~
SUPERSEDED BY 2333841-8	~~28~~	~~4000 +80/-0~~	~~2-2231368-1~~
SUPERSEDED BY 2333841-4	~~28~~	~~2000 +80/-0~~	~~2-2231368-0~~
OBSOLETE	~~24~~	~~7000 +100/-0~~	~~1-2231368-9~~
SUPERSEDED BY 2336313-4	~~33~~	~~2000 +80/-0~~	~~1-2231368-8~~
SUPERSEDED BY 2336313-3	~~33~~	~~1500 +50/-0~~	~~1-2231368-7~~
SUPERSEDED BY 2336313-2	~~33~~	~~1000 +50/-0~~	~~1-2231368-6~~
SUPERSEDED BY 2333842-3	~~26~~	~~1500 +50/-0~~	~~1-2231368-5~~
SUPERSEDED BY 2333842-4	~~26~~	~~2000 +80/-0~~	~~1-2231368-4~~
OBSOLETE	~~30~~	~~4000 +80/-0~~	~~1-2231368-3~~
SUPERSEDED BY 1-2333842-0	~~26~~	~~5000 +80/-0~~	~~1-2231368-2~~
OBSOLETE	~~24~~	~~4000 +80/-0~~	~~1-2231368-1~~
OBSOLETE	~~24~~	~~3000 +80/-0~~	~~1-2231368-0~~
	30	1500 +50/-0	2231368-9
	30	3000 +80/-0	2231368-8
SUPERSEDED BY 2333842-6	~~26~~	~~3000 +80/-0~~	~~2231368-7~~
OBSOLETE	~~24~~	~~6000 +80/-0~~	~~2231368-6~~
OBSOLETE	~~24~~	~~5000 +80/-0~~	~~2231368-5~~
SUPERSEDED BY 2333842-8	~~26~~	~~4000 +80/-0~~	~~2231368-4~~
SUPERSEDED BY 2333841-6	~~28~~	~~3000 +80/-0~~	~~2231368-3~~
	30	2000 +80/-0	2231368-2
	30	1000 +50/-0	2231368-1

THIS DRAWING IS A CONTROLLED DOCUMENT.

DIMENSIONS: mm

TOLERANCES UNLESS OTHERWISE SPECIFIED:
0 PLC ±-
1 PLC ±-
2 PLC ±-
3 PLC ±-
4 PLC ±-
ANGLES ±-

MATERIAL - -
FINISH - -

DWN T. SMITH 08FEB2017
CHK E.CUESTA 08FEB2017
APVD E.CUESTA 08FEB2017
PRODUCT SPEC -
APPLICATION SPEC -
WEIGHT -

TE Connectivity


NAME CABLE ASSEMBLY,DIRECT ATTACH QSFP 25GIG
-

SIZE	CAGE CODE	DRAWING NO	RESTRICTED TO
A1	-	C-2231368	

CUSTOMER DRAWING | SCALE 5:1 | SHEET 1 OF 2 | REV L

THIS DRAWING IS UNPUBLISHED. RELEASED FOR PUBLICATION -
© COPYRIGHT copyright_dsyc- ALL RIGHTS RESERVED.

REVISIONS					
P	LTR	DESCRIPTION	DATE	DWN	APVD
	-	SEE SHEET 1	-	-	-

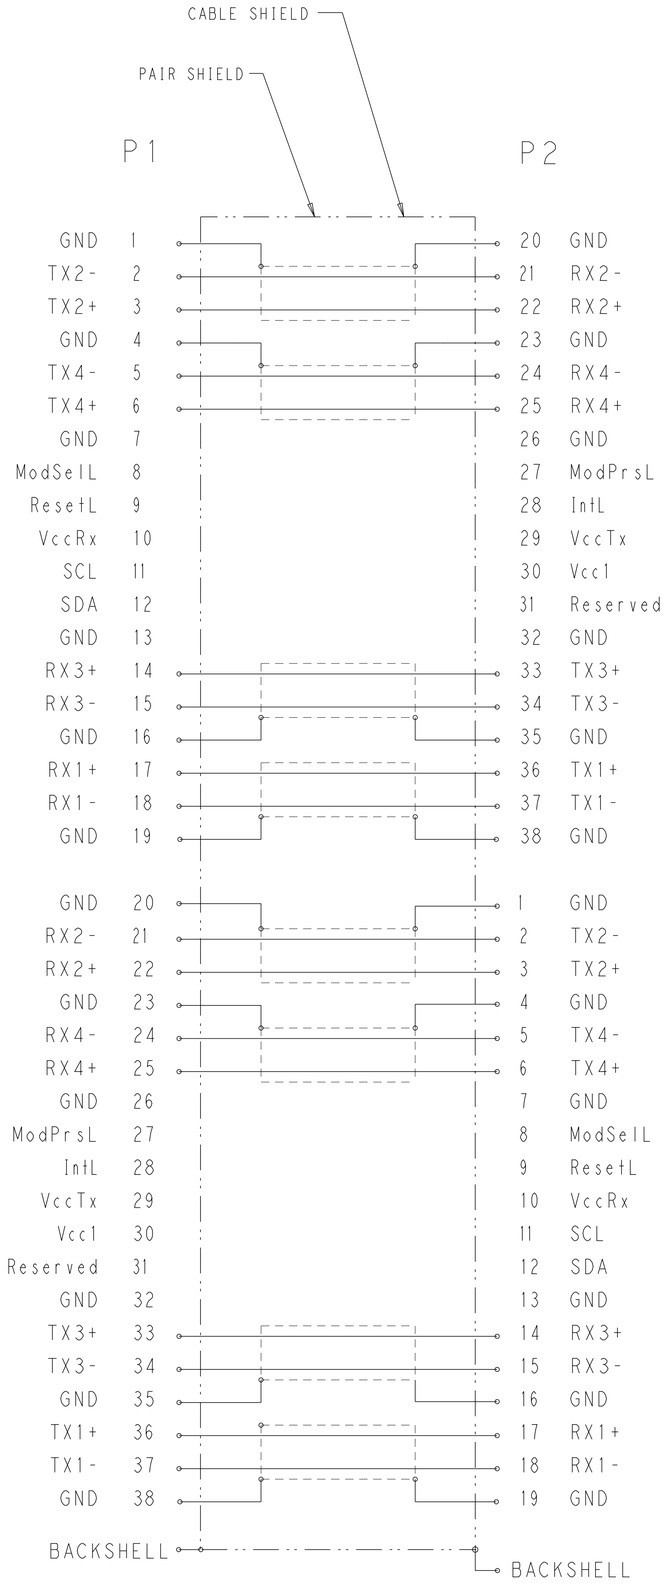

WIRING PATTERN

THIS DRAWING IS A CONTROLLED DOCUMENT.

DIMENSIONS: mm

TOLERANCES UNLESS OTHERWISE SPECIFIED:
0 PLC ±-
1 PLC ±-
2 PLC ±-
3 PLC ±-
4 PLC ±-
ANGLES ±-

MATERIAL -
FINISH -

DWN T SMITH 08FEB2017
CHK F CUESTA 08FEB2017
APVD F CUESTA 08FEB2017
PRODUCT SPEC -
APPLICATION SPEC -
WEIGHT -

TE Connectivity

NAME CABLE ASSEMBLY,DIRECT ATTACH QSFP 25GIG
-

SIZE A1 | CAGE CODE - | DRAWING NO C-2231368 | RESTRICTED TO

CUSTOMER DRAWING | SCALE 5:1 | SHEET 2 OF 2 | REV L