
THIS DRAWING IS UNPUBLISHED. RELEASED FOR PUBLICATION -
© COPYRIGHT- - ALL RIGHTS RESERVED.


LOC	DIST
A1	-


REVISIONS


P	LTR	DESCRIPTION	DATE	DWN	APVD
	F3	REVISED PER ECO-11-005140	16APR2011	RK	HMR

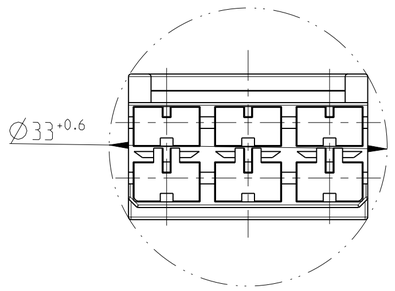


Schnitt
Section
A-A

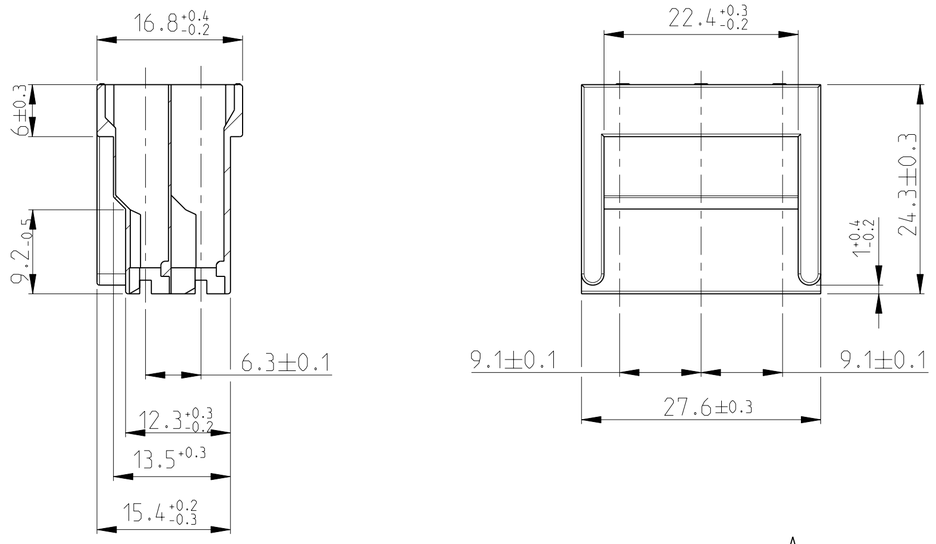

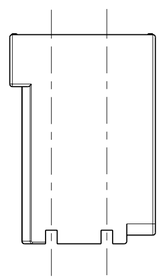

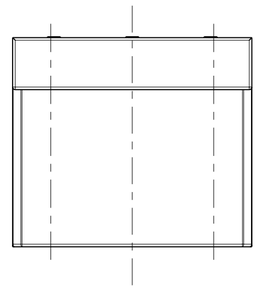


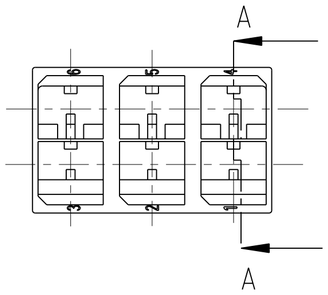

Bemerkungen
NOTES:

1. Nicht vermaßte Wanddicken 1 +0.2 -0.4
 WALL THICKNESS 1 +0.2 -0.4 EXEPT AS NOTED
2. Nicht vermaßte Radien R0.3+0.2
 ALL RADII R0.3+0.2 EXEPT AS NOTED
3. OBSOLETE PARTS: OBSOLETE CIS STREAMLINING PER D.RENAUD/D.SINISI

1:1

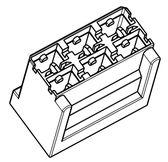

	COLOR	MATERIAL	PARTNUMBER
	weiß/ WHITE RAL 9001	PA 6.6	926330-8
3 OBSOLETE	blau/ BLUE RAL 5012	PA 6.6	~~926330-7~~
	gelb/ YELLOW RAL 1018	PA 6.6	926330-6
3 OBSOLETE	grün/ GREEN RAL 6011	PA 6.6	~~926330-5~~
	rot/ RED RAL 3000	PA 6.6	926330-4
	natur/ NARURAL	PA 6.6	926330-3
3 OBSOLETE	grau/ GREY RAL 7037	PA 6.6	~~926330-2~~
	schwarz/ BLACK	PA 6.6	926330-1

THIS DRAWING IS A CONTROLLED DOCUMENT.

DIMENSIONS: mm

TOLERANCES UNLESS OTHERWISE SPECIFIED:
0 PLC ±
1 PLC ±
2 PLC ± ±0.2
3 PLC ±
4 PLC ±
ANGLES ±1.5°

MATERIAL -
FINISH -

DWN Raab, S. 17SEP2008
CHK Goeppel, C. 22SEP2008
APVD Bleicher, M. 23SEP2008
PRODUCT SPEC -
APPLICATION SPEC -
WEIGHT 3.7 g

TE Connectivity

NAME 6-poliges POSITIVE LOCK Gehaeuse der Serie 6,3 (.250)
-

SIZE	CAGE CODE	DRAWING NO	RESTRICTED TO
A2	00779	C-926330	-

CUSTOMER DRAWING | SCALE 2:1 | SHEET 1 OF 1 | REV F3