


THIS DRAWING IS UNPUBLISHED. RELEASED FOR PUBLICATION –,– .
© COPYRIGHT – By – ALL RIGHTS RESERVED.

REVISIONS					
P	LTR	DESCRIPTION	DATE	DWN	APVD
	AC11	REVISED PER ECR–18–019595	14DEC2018	BKW	DS

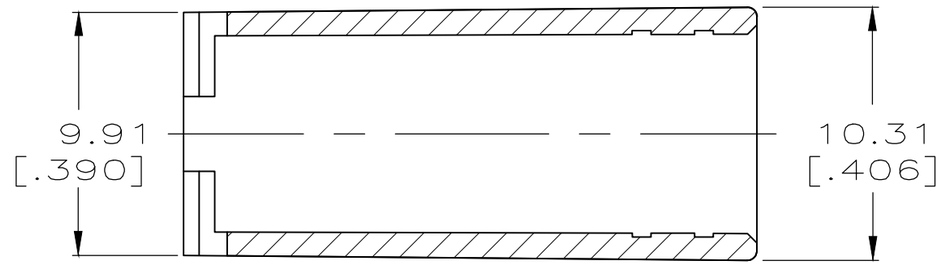


SECTION B–B

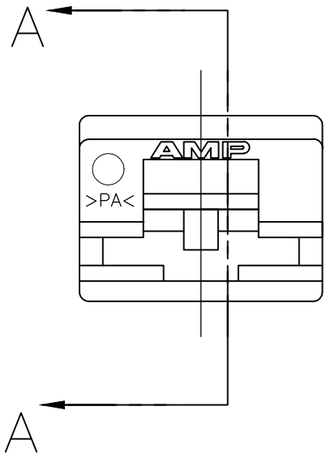

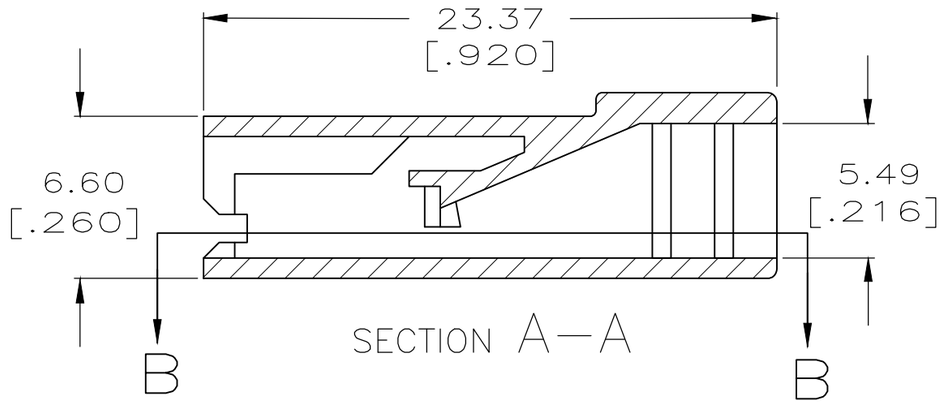

SECTION A–A

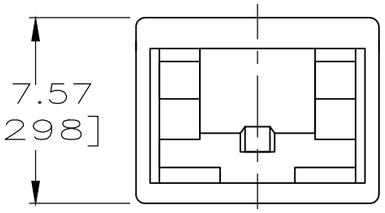

1. SPECIAL PACKAGING QUANTITIES.
2. POLYAMIDE ACCORDING TO IEC 60335–1, GLOW WIRE.
3. PRELIMINARY – NOT FOR PRODUCTION
5. CONTACT PRODUCT ENGINEERING FOR TERMINAL RECOMMENDATIONS WHEN USING THIS INSULATOR WITH 10 AWG WIRE

FINISH	MATERIAL	PART NO
NATURAL	66 NYLON, UL94 V0 150C	3 2–480416–4
NATURAL	2 66 NYLON, UL94 V0	3 2–480416–3
NATURAL	2 UL94 V2	2–480416–2
NATURAL	6/6 NYLON	3 1 2–480416–1
NATURAL	UL94 5VA RATED	3 2–480416–0
NATURAL	4/6 NYLON UL 150	1–480416–8
SUPERSEDED BY 2–480416–5	~~NATURAL~~	~~66 NYLON, V0~~ ~~1–480416–7~~
SUPERSEDED BY 1–480416–0	~~NATURAL~~	~~POLYESTER~~ ~~1–480416–6~~
OBSOLETE	~~RED~~	6/6 NYLON ~~1–480416–4~~
SUPERSEDED BY 1–480416–0	~~BLUE~~	~~1–480416–3~~
	BLACK	1–480416–1
	NATURAL	1–480416–0

FINISH	MATERIAL	PART NO
NATURAL	66 UL NYLON V0 NATURAL	2–480416–5
BLACK	66/6 V0 BLACK	480416–2
NATURAL	66/6 V0 NATURAL	480416–1

THIS DRAWING IS A CONTROLLED DOCUMENT.

DIMENSIONS: mm [INCHES]

TOLERANCES UNLESS OTHERWISE SPECIFIED:
0 PLC ± –
1 PLC ± –
2 PLC ± 0.38 [.015]
3 PLC ± –
4 PLC ± –
ANGLES ± –

MATERIAL: SEE TABLE

FINISH: SEE TABLE

DWN JR RUTH 2/4/91
CHK P FORTNEY 2/4/91
APVD C MEYERS 2/4/91
PRODUCT SPEC –
APPLICATION SPEC –
WEIGHT

TE Connectivity

NAME
HOUSING, RECEPTACLE, FASTON, 6.35 [.250] SERIES
–

SIZE	CAGE CODE	DRAWING NO	RESTRICTED TO
A3	00779	C–480416	–

CUSTOMER DRAWING | SCALE 4:1 | SHEET 1 OF 1 | REV AC11