

THIS DRAWING IS UNPUBLISHED. RELEASED FOR PUBLICATION -,- .
© COPYRIGHT - BY TYCO ELECTRONICS CORPORATION. ALL RIGHTS RESERVED.


LOC	DIST
J	—

REVISIONS 変更

P	LTR	DESCRIPTION	DATE	DWN	APVD
	C3	REVISED PER ECR-20-005366	21APR2020	SS	DL

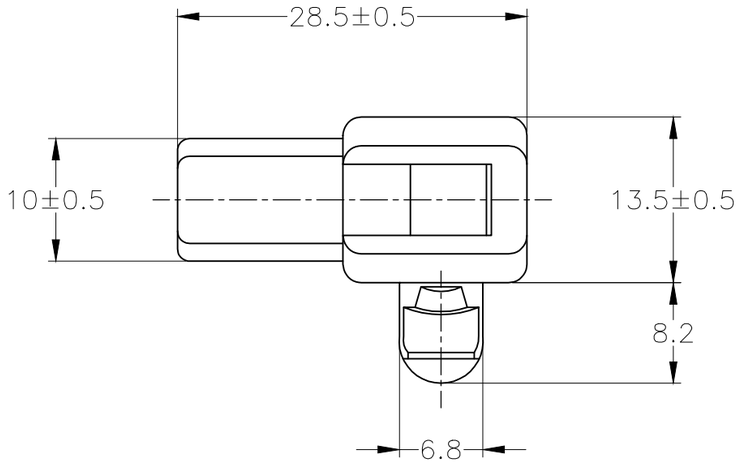

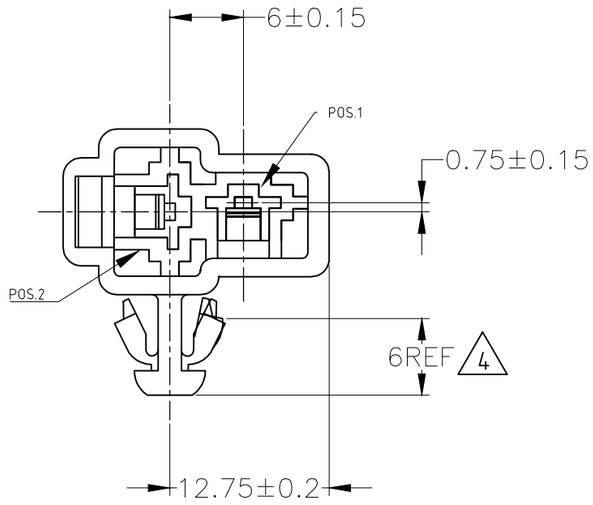

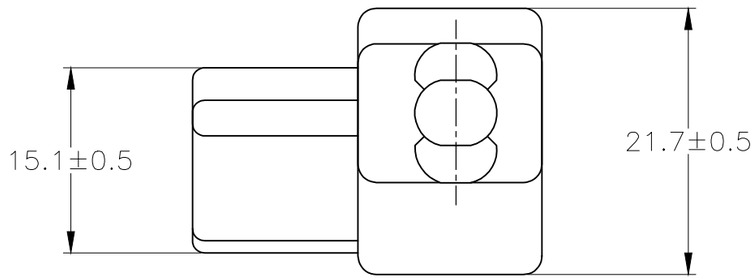

1. 嵌合する相手ハウジングは型番172130
2. 使用端子は型番170340, 170341, 170349
3. 適用パネル穴径7.0mm 板厚0.65～1.2mm
4. パネルに取付けた時のパネル内側に必要スペース
5. 適用製品規格番号；108-5153

1. THE MATING COUNTERPART NUMBER 172130
2. APPLIED CONTACT; PN 170340, 170341, 170349
3. APPLICABLE PANEL; HOLD DIMENSION 7.0mm
   ; THICKNESS 0.65～1.2mm
4. A SPACING REQUIRED INSIDE OF THE PANEL FOR MOUNTING PANEL
5. APPLICABLE PRODUCT SPEC NO. 108-5153

6 OBSOLETE PARTS

	色 COLOR	型番 PART NUMBER
6	淡灰 LIGHT GRAY	~~6-172383-6~~
	桃 PINK	1-172383-0
6	赤 RED	~~172383-9~~
6	灰 GRAY	~~172383-6~~
	青 BLUE	172383-5
6	茶 BROWN	~~172383-3~~
	黒 BLACK	172383-2
	自然色 NATURAL	172383-1

TOLERANCE UNLESS OTHERWISE SPECIFIED: 一般公差

0 < × ≤ 10	:	±0.2
10 < × ≤ 30	:	±0.25
30 < × ≤ 100	:	±0.3
ANGLE ; 角度		±3°

THIS DRAWING IS A CONTROLLED DOCUMENT.

DIMENSIONS: 単位； 粍 MM

TOLERANCES UNLESS OTHERWISE SPECIFIED: 一般公差

0 PLC	± –
1 PLC	± –
2 PLC	± –
3 PLC	± –
4 PLC	± –
ANGLES	± –

MATERIAL 材料: 6/6 ナイロン 6/6 NYLON

FINISH 仕上: 色 ；表参照 COLOR; SEE TABLE

DWN	T.SHINOHARA	21OCT03
CHK	K.BETSUI	21OCT03
APVD	K.BETSUI	21OCT03
PRODUCT SPEC 製品規格	SEE NOTE 5	
APPLICATION SPEC 取付適用規格	—	
WEIGHT	—	

TE Connectivity

NAME 名称: 250 SERIES HOUSING LANCE CONNECTOR
2POSITION CAP HOUSING
PANEL MOUNT TYPE

SIZE	CAGE CODE	DRAWING NO 番号	RESTRICTED TO
A3	00779	C-172383	—

CUSTOMER DRAWING

SCALE 尺度	SHEET	REV
2:1	1 OF 1	C3