THIS DRAWING IS A CONTROLLED DOCUMENT.

REVISIONS

P	LTR	DESCRIPTION	DATE	DWN	APVD
	A2	REV.BY ECO16-006304	29APR2016	HC	WLS
	A3	REV. BTY ECO 17-007405	23MAY2017	HC	WLS

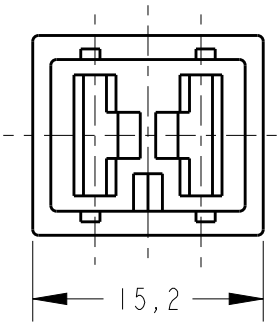

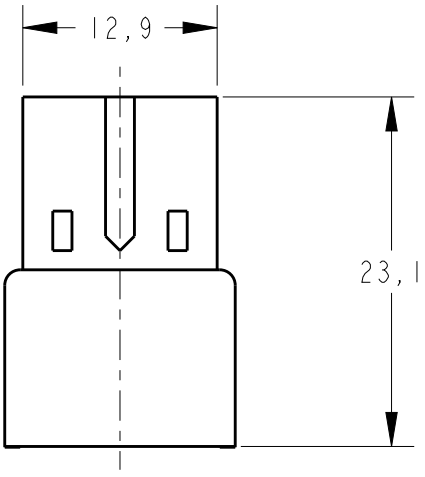

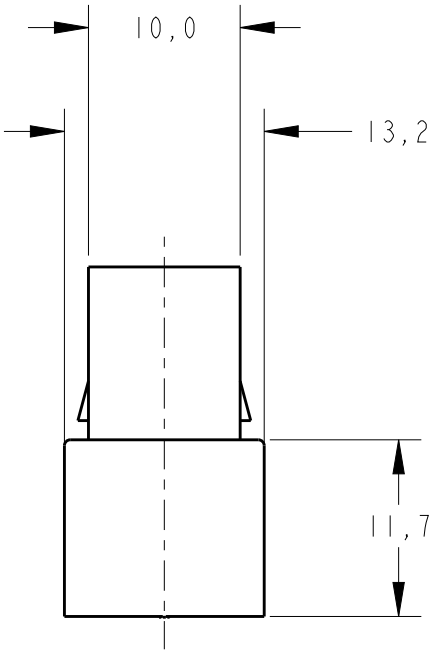

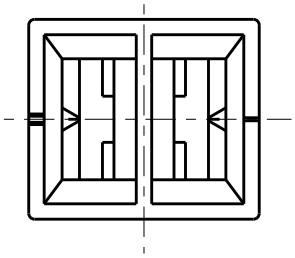

1 -HEAT STABILIZED

2 -PA 6.6 ACC. TO SPEC. IEC 60335-1 GWT 750C WITHOUT FLAME.

	FINISH	MATERIAL	PART NUMBER
	NATURAL	PA 6.6 2	881600-5
	BLACK	PA 6.6 1	881600-4
OBSOLETE	~~BLACK~~	~~PA 6.6~~	~~881600-3~~
OBSOLETE	~~RED~~	~~PA 6.6~~	~~881600-2~~
	NATURAL	PA 6.6	881600-1

THIS DRAWING IS UNPUBLISHED. RELEASED FOR PUBLICATION 20
© COPYRIGHT 20 BY -
ALL RIGHTS RESERVED.

DIMENSIONS: mm

TOLERANCES UNLESS OTHERWISE SPECIFIED:

0 PLC	±-
1 PLC	±0,4
2 PLC	±-
3 PLC	±-
4 PLC	±-
ANGLES	±-

DWN H.C.CANTERI 28APR2016
CHK W.L.STEFANI 29APR2016
APVD - -
PRODUCT SPEC -
APPLICATION SPEC -
WEIGHT -

MATERIAL -
FINISH -

TE Connectivity

NAME 2 WAY FASTIN-ON REC.HSG. .250 SERIES

SIZE	CAGE CODE	DRAWING NO	RESTRICTED TO
A4	-	C-881600	-

CUSTOMER DRAWING

SCALE	SHEET	REV
2:1	1 OF 1	A3