


LOC	DIST	P	F	ZONE	LTR	DESCRIPTION	DATE	APPD
AF	50				K	REDRAWN PER 0637-94	12/22/94	JR/RE
					K1	REVISED PER ECO-09-021826	12JAN10	AEG

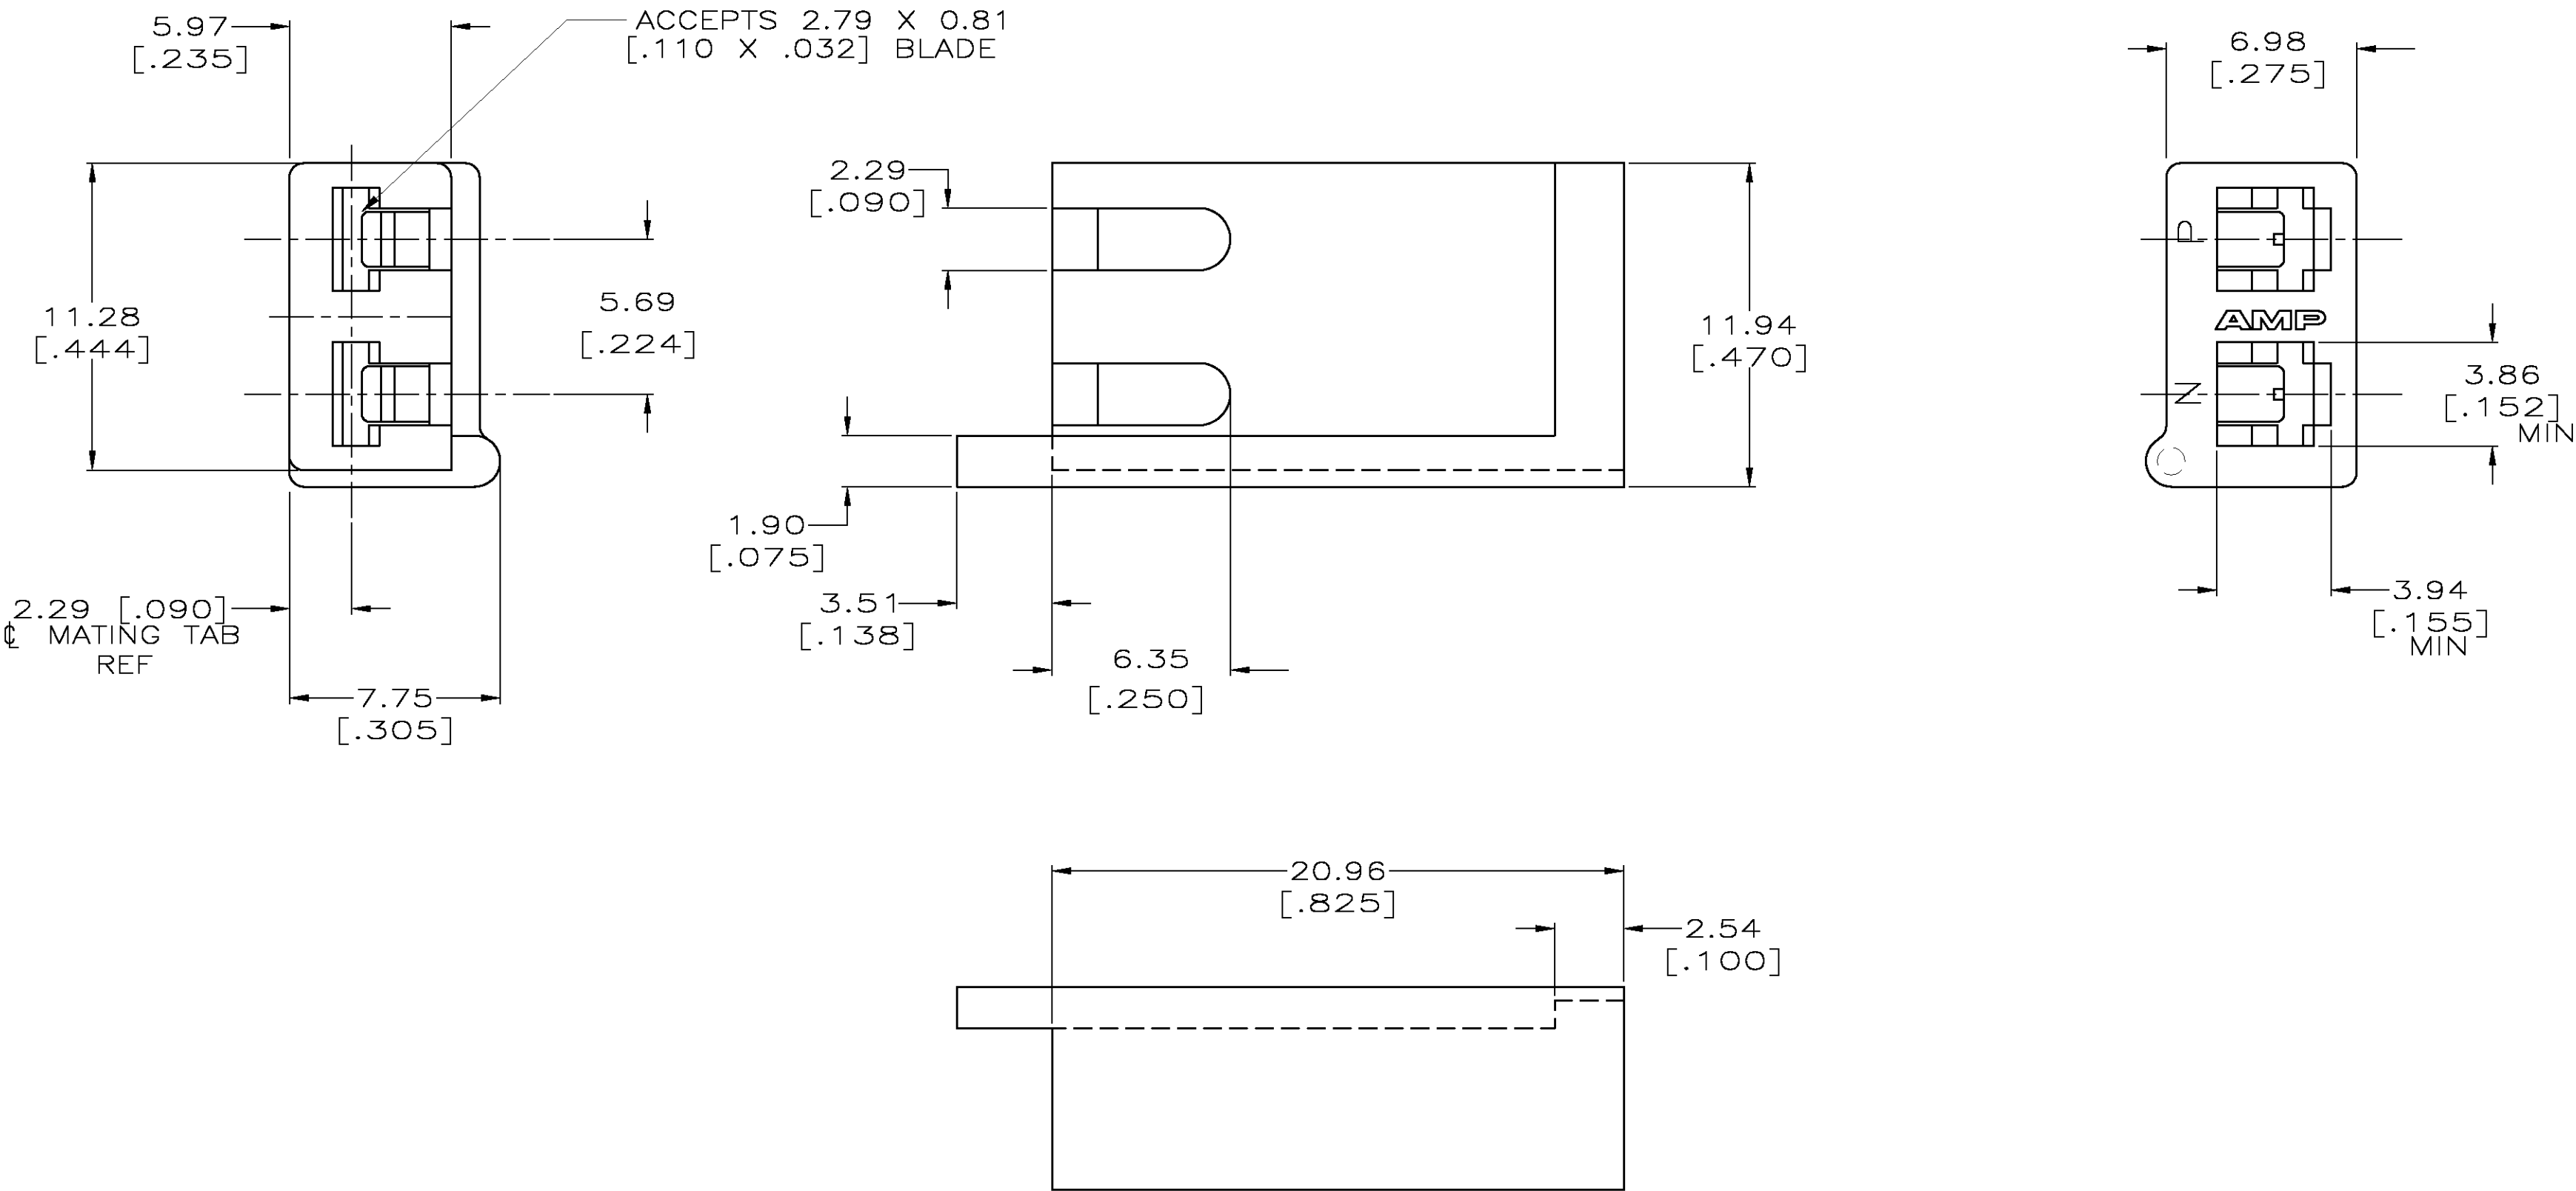

1 TERMINAL RETENTION 12 LBS MINIMUM AS MEASURE WITH GAGE #100716-147.

2 OBSOLETE PARTS: OBSOLETE CIS STREAMLINING PER D.RENAUD/D.SINISI

2 OBSOLETE
OBSOLETE

	VALOX 325	NATURAL	520206-4
	6/6 NYLON	YELLOW	~~520206-3~~
		BLACK	520206-2
		~~NATURAL~~	~~520206-1~~
	MATERIAL	COLOR	PART NO
DO NOT SCALE PRINT. UNLESS SPECIFIED DIMENSIONS IN mm [INCHES] TOLERANCES ON : 2 PLC DEC ± 0.38 [.015] 3 PLC DEC ± - ANGLES ± -	DR 12/8/94 JR RUTH CHK 12/8/94 MS FEHER APPD 12/8/94 R BEAVER APPD 12/8/94 R REINER	AMP AMP Incorporated Harrisburg, PA 17105-3608	
SEE TABLE	PRODUCT SPEC	NAME HOUSING, RECEPTACLE, FASTON, 2.79 [.110] SERIES, 2 CIRCUIT	
FINISH	APPLICATION SPEC	SIZE	CAGE CODE
SEE TABLE	-	C	00779
	WEIGHT	SCALE	DRAWING NO
	-	5:1	G= 520206
			SHEET 10F 1