

4

3

2

1

LOC	DIST	REVISIONS					
		P	LTR	DESCRIPTION	DATE	DWN	APVD
A1	-		G	NEW CAD DRAWING CREATED	12FEB2009	Abr	Goep
			G1	REVISED PER ECO-09-026495	14DEC09	KK	AEG

D

D

C




C

B

B


A

A

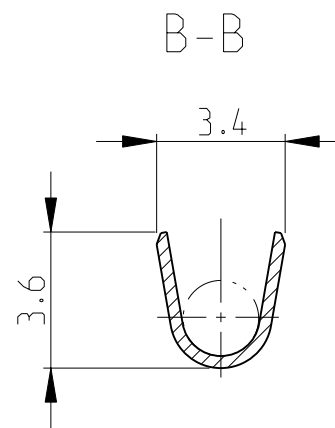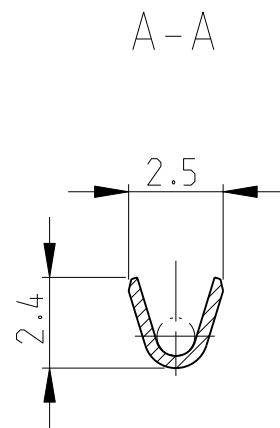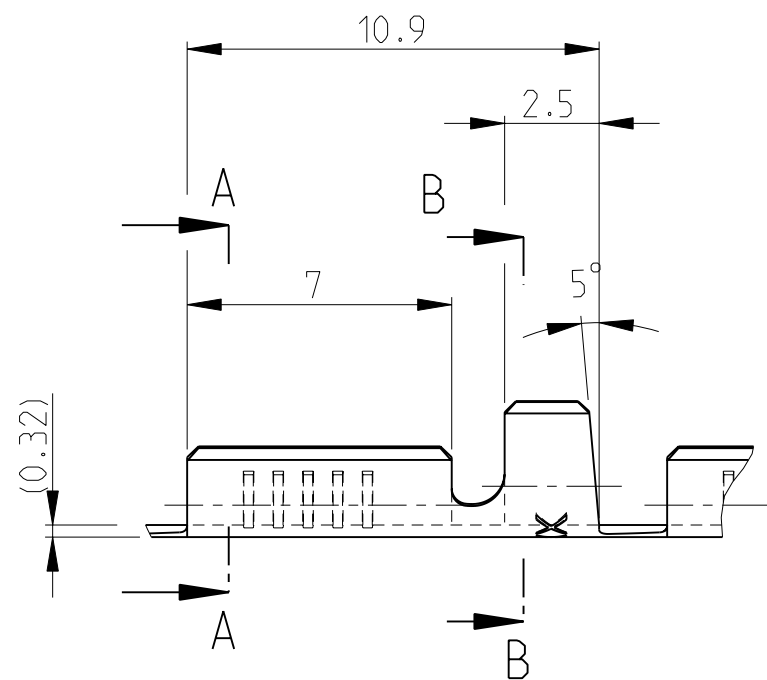


NOTES
Bemerkungen


- 1 TO REELED WITH PAPER
Streifen mit Papierzwischenlage gewickelt
- 2 SPLICE FREE VERSION
Streifen ohne Unterbrechung
- 3 COMPANY TRADEMARK
Firmen-Logo
- 4 OBSOLETE PARTS: OBSOLETE CIS STREAMLINING
PER D.RENAUD/D.SINISI

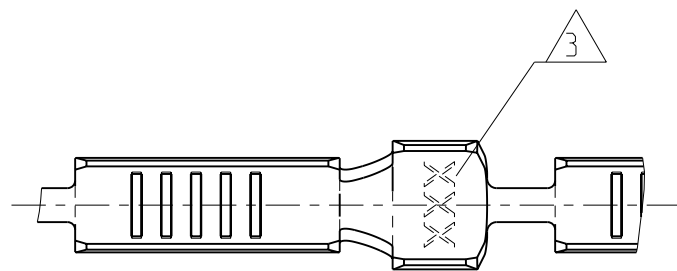

2:1

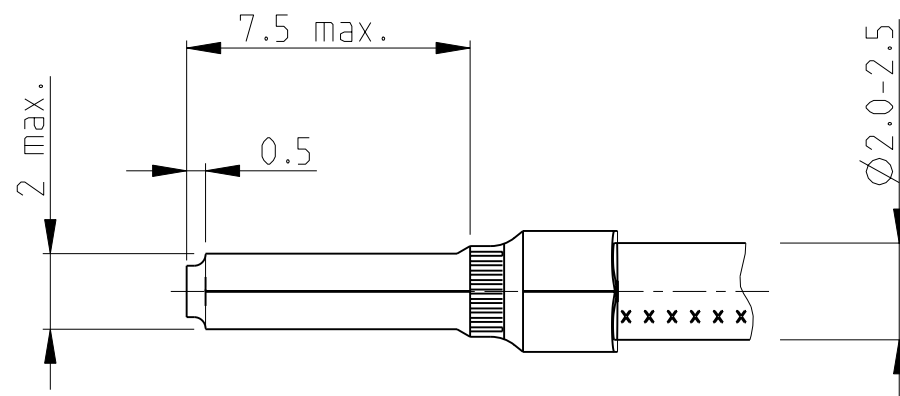

4 OBSOLETE	PRE TIN / vorverzinnt	CuZn30	925667-6	2	G
	PLAIN / blank	CuZn30	925667-5	2	G
	PRE TIN / vorverzinnt	CuZn30	925667-2		G
	PLAIN / blank	CuZn30	925667-1		G
FINISH		MATERIAL	PART NO.	REV.	

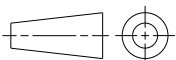THIS DRAWING IS A CONTROLLED DOCUMENT FOR TYCO ELECTRONICS CORPORATION IT IS SUBJECT TO CHANGE AND THE CONTROLLING ENGINEERING ORGANIZATION SHOULD BE CONTACTED FOR THE LATEST REVISION.		DWN Abraham.G. 12FEB2009		 Tyco Electronics Corporation AMP GmbH 64625 Bensheim (Germany)									
		CHK GoeppeL.C. 13FEB2009											
DIMENSIONS: mm		TOLERANCES UNLESS OTHERWISE SPECIFIED:		NAME AUTOMACH. WIRE Ader Endhuelse -									
		~~0 PLC ±~~ ~~1 PLC ±~~ ~~2 PLC ±~~ ~~3 PLC ±~~ ~~4 PLC ±~~ ±0.2											
		~~±1°~~											
MATERIAL -		FINISH -		SIZE A3		CAGE CODE 00779		DRAWING NO G- 925667		RESTRICTED TO -			
WEIGHT 0.16 g													
CUSTOMER DRAWING								SCALE 5:1		SHEET 1 OF 1		REV G1	