THIS DRAWING IS UNPUBLISHED. RELEASED FOR PUBLICATION –,– .
© COPYRIGHT – By – ALL RIGHTS RESERVED.
DO NOT SCALE
CAD AutoCAD
DO NOT REVISE EXCEPT BY CAD

LOC	DIST
AP	—

REVISIONS

P	LTR	DESCRIPTION	DATE	DWN	APVD
	B1	REVISED BY ECO-19-000476	13MAR2019	LAA	DAO
	B2	REVISED BY ECO-19-005118	08ABR2019	LAA	DAO

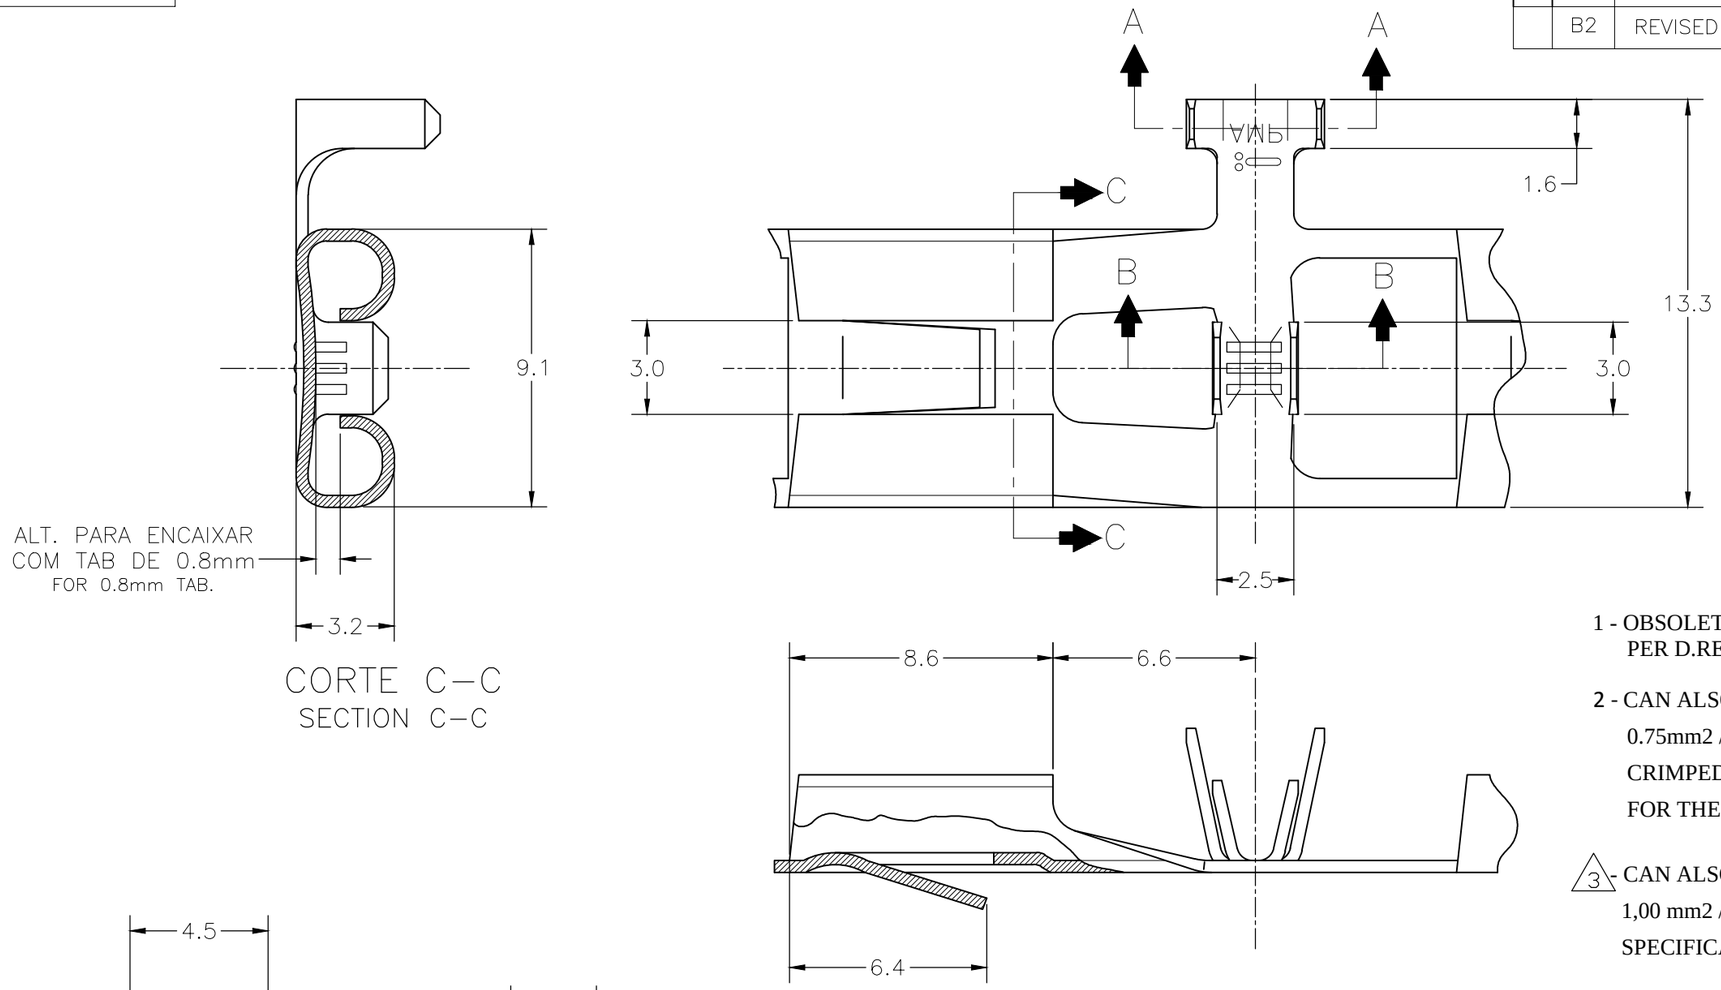

CORTE C–C
SECTION C–C

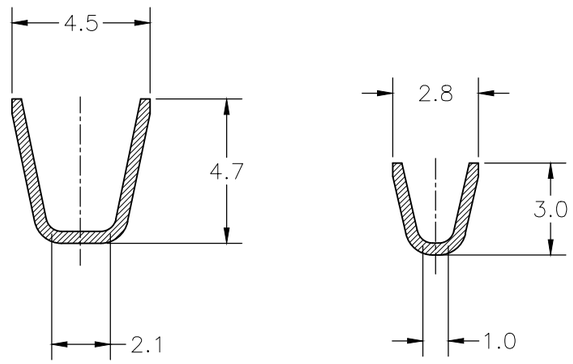

CORTE A–A
SECTION A–A

CORTE B–B
SECTION B–B

1 - OBSOLETE PARTS: OBSOLETE CIS STREAMLINING PER D.RENAUD/D.SINISI.

2 - CAN ALSO BE USABLE WITH CABLE FOR WIRE RANGE: 0.75mm2 / INSUL.RANGE: DIA. 1.70 1.90mm (FLRY B), CRIMPED SPECIFICALLY IN OV CONDICTION FOR THE INSULATION BARREL.

3 - CAN ALSO BE USABLE WITH CABLE FOR WIRE RANGE: 1,00 mm2 / INSUL.RANGE: DIA. 1.90 - 2.10mm (FLRY B), CRIMPED SPECIFICALLY IN OV CONDICTION FOR THE INSULATION BARREL.

	LOOSE PIECE	FINISH	MATERIAL	PART NUMBER
	1–880681–4	ESTANHADO/TINNED	BRONZE FOSF./PHOS. BRONZE	880681–4
1 OBSOLETE	~~1 880681 3~~	~~––/––~~	~~BRONZE FOSF./PHOS. BRONZE~~	~~880681 3~~
	1–880681–2	ESTANHADO/TINNED	LATÃO/BRASS	880681–2
	1–880681–1	––/––	LATÃO/BRASS	880681–1

THIS DRAWING IS A CONTROLLED DOCUMENT.

DIMENSIONS: mm

TOLERANCES UNLESS OTHERWISE SPECIFIED:
0 PLC ± –
1 PLC ± 0.3
2 PLC ± –
3 PLC ± –
4 PLC ± –
ANGLES ± 1°

3 INSUL. DIA. RANGE 2.0–3.3mm

WIRE RANGE 0.5–1.0mm²

MATERIAL SEE TABLE

FINISH SEE TABLE

DWN	H.LIVERARO	25JUL2001
CHK	P.L.FARIA	25JUL2001
APVD	J.A.MARSON	25JUL2001
PRODUCT SPEC	108–20020	
APPLICATION SPEC	114–2065	
WEIGHT	NA	

CUSTOMER DRAWING

TE Connectivity

NAME
.312 SERIES FLAG
FASTIN–FASTON REC.
–

SIZE	CAGE CODE	DRAWING NO	RESTRICTED TO
A3	00779	C-880681	—

SCALE	SHEET	REV
1:1	1 OF 1	B2