


© 2021 TE Connectivity. All Rights Reserved.

REVISIONS					
P	LTR	DESCRIPTION	DATE	DWN	APVD
	A2	NOTE ON OIL RESIDUE ADDED	09DEC2010	PKS	MP
	A3	REVISED PER ECR-19-017980	09DEC2021	SS	EW

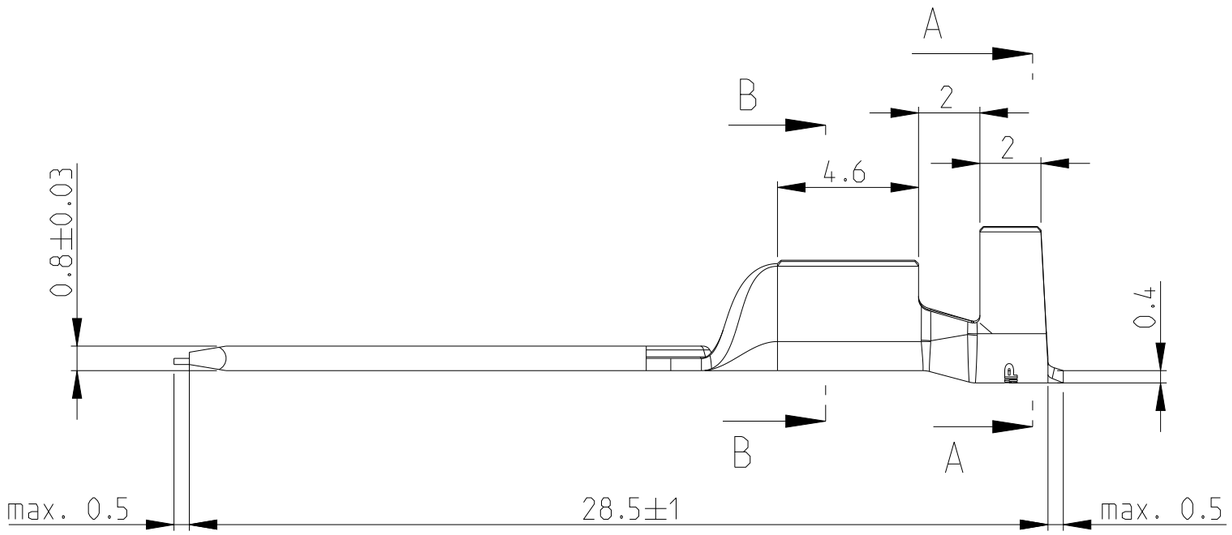


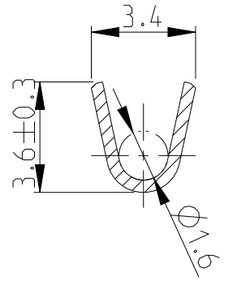

SECTION B-B
SCALE 5:1

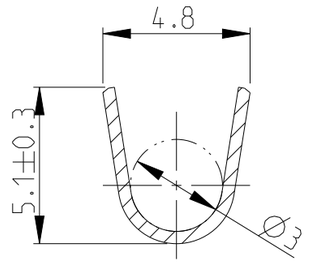

SECTION A-A
SCALE 5:1

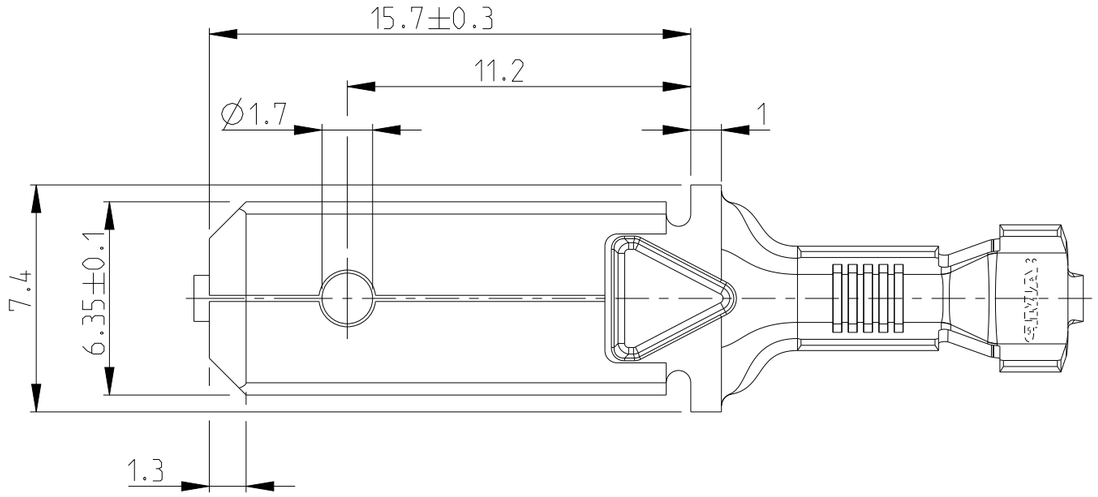

1. Kontakt geeignet fuer:
   a) Lackdraht Ø 0.9...1.6mm
   (auch bei Verwendung von Backlackdraht)
   b) Isolation Ø 2.5...3.5mm

2. SLOT ACCEPTS:
   a) MAGNET WIRE 0.9....1.6mm DIA
   (THE SAME BY ENAMELED WIRE)
   b) ISOLATION 2.5...3.5mm DIA

△3 SPLICE FREE VERSION

4. NO VISIBLE OIL RESIDUES

NOTE	FINISH	PART NO
OBSOLETE △3	~~BLANK~~	~~1-928890-1~~
	BLANK	928890-1

THIS DRAWING IS A CONTROLLED DOCUMENT.

DIMENSIONS: mm

TOLERANCES UNLESS OTHERWISE SPECIFIED:
0 PLC ±-
1 PLC ±-
2 PLC ±-
3 PLC ±-
4 PLC ±-
ANGLES ±1°
±0.2

MATERIAL: -, -

FINISH: -, -

DWN Goerke 25SEP1989
CHK Ploesser 26SEP1989
APVD - -
PRODUCT SPEC -
APPLICATION SPEC -
WEIGHT -

TE Connectivity

NAME
FASTON TAB, SIZE 6.3
(AMPLIVAR) WITH INSULATION SUPPORT
-

SIZE	CAGE CODE	DRAWING NO	RESTRICTED TO
A3	00779	C-928890	-

CUSTOMER DRAWING | SCALE 5:1 | SHEET 1 OF 1 | REV A3