THIS DRAWING IS UNPUBLISHED. RELEASED FOR PUBLICATION –,– .
© COPYRIGHT – BY TYCO ELECTRONICS CORPORATION. ALL INTERNATIONAL RIGHTS RESERVED.

LOC	DIST
AF	50

REVISIONS

P	LTR	DESCRIPTION	DATE	DWN	APVD
	H1	REV PER ECR 10–002244	01FEB10	JR	PD

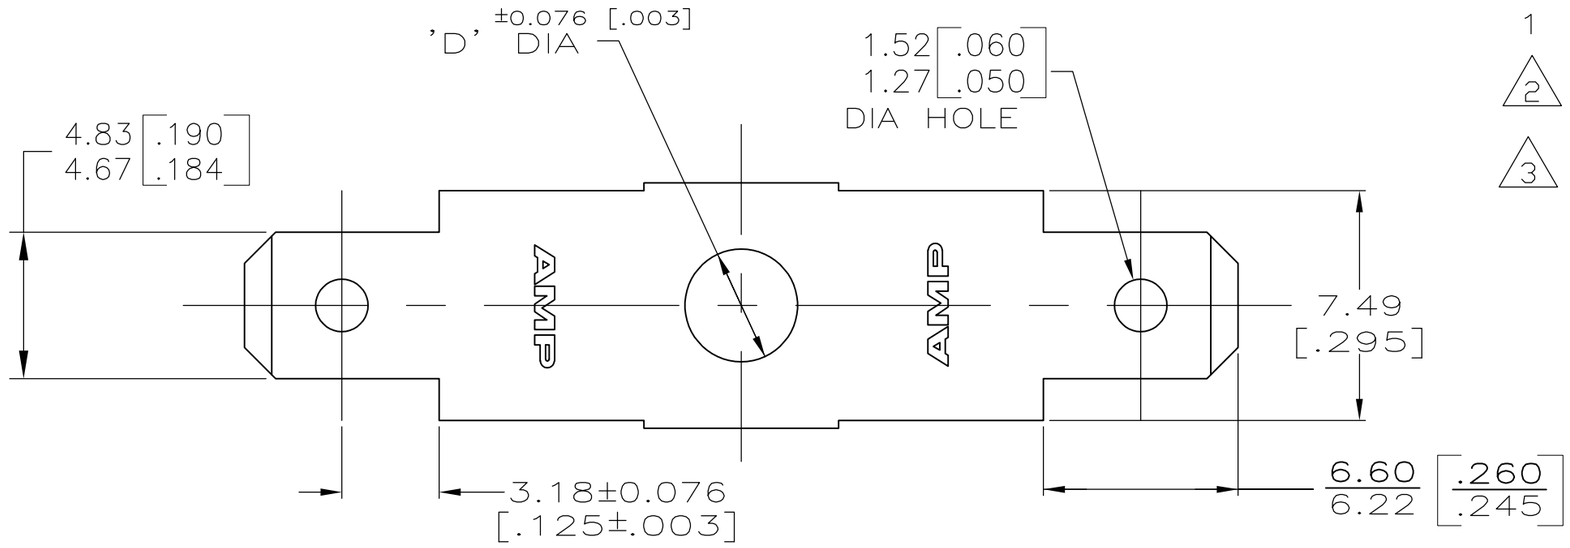

1 SUPPLIED IN LOOSE PIECE

△2 ELECTRICAL TEST TAB ONLY

△3 PRELIMINARY – NOT FOR PRODUCTION

	'D' DIA	STUD	FINISH	MATERIAL	PART NO.
	3.68 [.145]	6	NONE	0.635±0.012[.025±.0005] BRASS	△3 60920–6
	3.68 [.145]	6	TIN	0.51±0.007[.020±.0003] BRASS	60920–5
△2	3.68 [.145]	6	TIN	0.51±0.012[.020±.0005] CR STL.	60920–4
OBSOLETE	~~5.00 [.197]~~	~~10~~	~~NONE~~	~~0.51±0.025[.020±.0010] BRASS~~	~~60920–3~~
OBSOLETE	~~4.34 [.171]~~	~~8~~	~~NONE~~	~~0.51±0.025[.020±.0010] BRASS~~	~~60920–2~~
	3.68 [.145]	6	NONE	0.51±0.007[.020±.0003] BRASS	60920–1

THIS DRAWING IS A CONTROLLED DOCUMENT.

DIMENSIONS: MM [INCHES]

TOLERANCES UNLESS OTHERWISE SPECIFIED:

0 PLC	± –
1 PLC	± –
2 PLC	± 0.25 [.010]
3 PLC	± –
4 PLC	± –
ANGLES	± –

MATERIAL: SEE TABLE

FINISH: SEE TABLE

DWN	JR RUTH	2/6/96
CHK	MS FEHER	2/6/96
APVD	P DESANTIS	2/6/96
PRODUCT SPEC	–	
APPLICATION SPEC	–	
WEIGHT	–	

Tyco Electronics

Tyco Electronics Corporation
Harrisburg, PA 17105–3608

NAME: TAB, FASTON, 4.75 [.187] SERIES – –

SIZE	CAGE CODE	DRAWING NO	RESTRICTED TO
A3	00779	C–60920	–

CUSTOMER DRAWING

SCALE	SHEET	REV
5:1	1 OF 1	H1