


© – TE Connectivity. All Rights Reserved.

REVISIONS					
P	LTR	DESCRIPTION	DATE	DWN	APVD
	J2	REVISED PER ECR-22-160893	15DEC2022	DB	BW

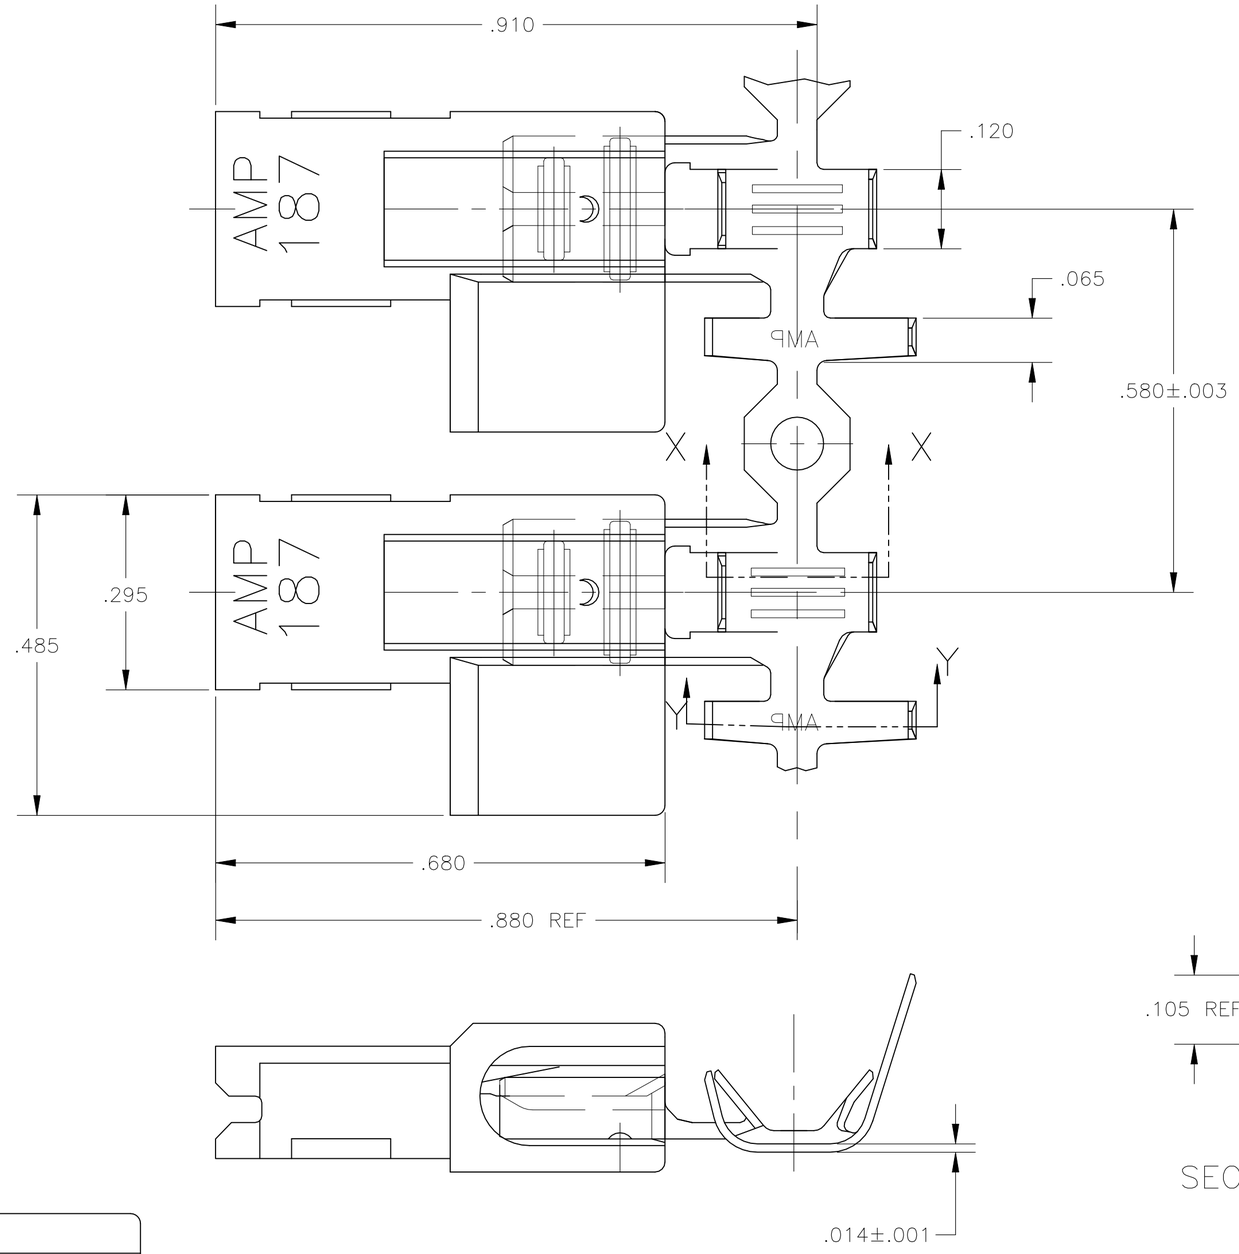

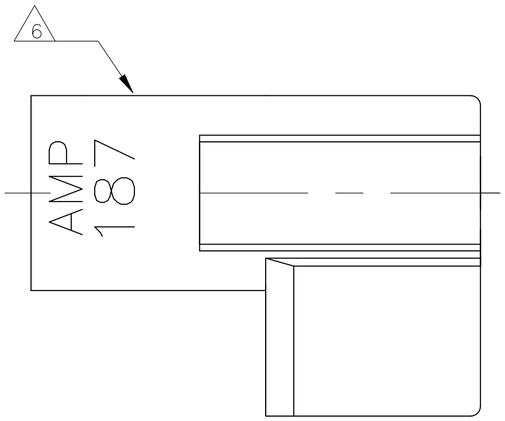

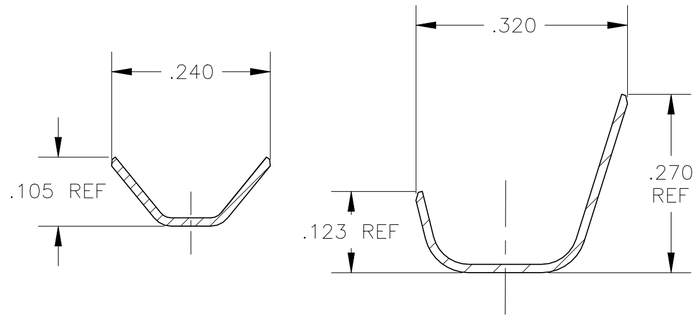

SECTION X–X

SECTION Y–Y

2 WIRE SIZES & COMBINATIONS: #18, #16, #14, (2)#20, (2)#18

3 INSULATION RANGE IS .110–.150 DIA OR TWO AT .110 MAX DIA.

4 MATERIAL;
TERMINAL: BRASS, FINISH SEE TABLE
HOUSING: 6/6 NYLON, NATURAL COLOR (WHITE)

5 FITS .187 X .020 THK FASTON TAB

6 ALTERNATIVE HOUSING FORM

	TIN PLATE	521597-2
SUPERSEDED BY 521597-2	~~NO PLATING~~	~~521597-1~~
	TERMINAL: FINISH	PART NO.

THIS DRAWING IS A CONTROLLED DOCUMENT.

DIMENSIONS: INCHES

TOLERANCES UNLESS OTHERWISE SPECIFIED:
0 PLC ± –
1 PLC ± –
2 PLC ± –
3 PLC ± .010
4 PLC ± –
ANGLES ± –

MATERIAL: SEE NOTES

FINISH: SEE NOTES

DWN JR RUTH 30JUL03
CHK J HUMMEL 24JUL03
APVD KRISTY YI 24JUL03
PRODUCT SPEC 108-2215
APPLICATION SPEC 114-2124
WEIGHT 0.000000

TE Connectivity

NAME
ASSEMBLY, RECPT, FLAG, ULTRA-POD, .187 SERIES
18-14 AWG , V0 HOUSING
–

SIZE	CAGE CODE	DRAWING NO	RESTRICTED TO
A2	00779	C-521597	–

CUSTOMER DRAWING | SCALE 6:1 | SHEET 1 OF 1 | REV J2

521597