




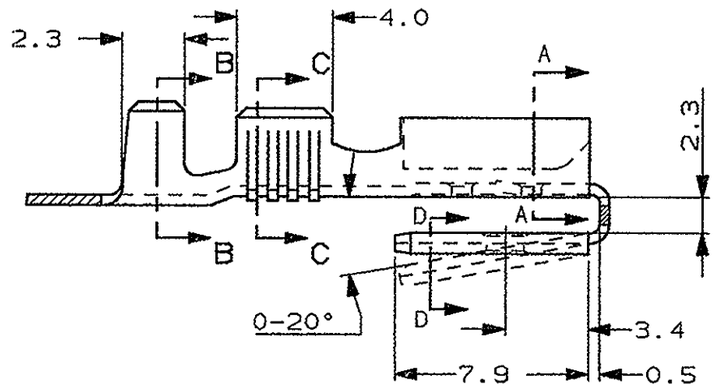


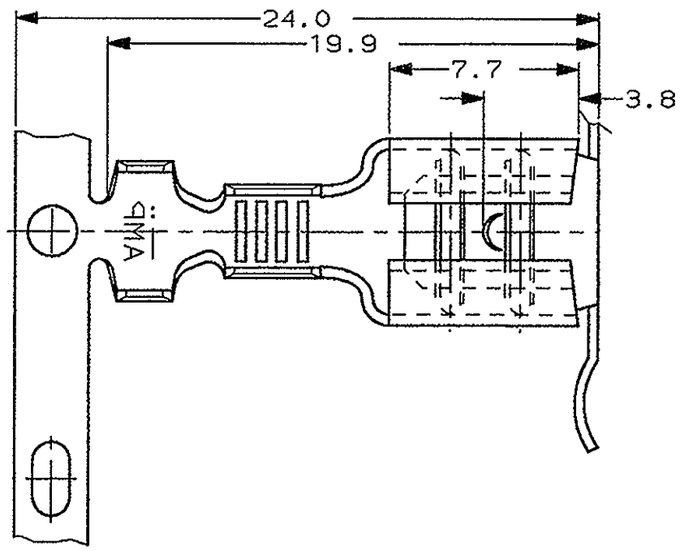

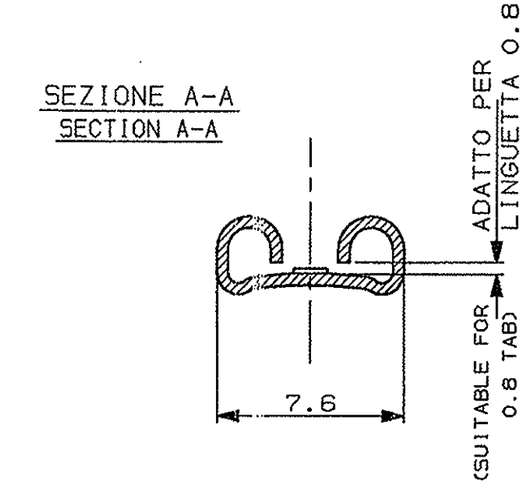

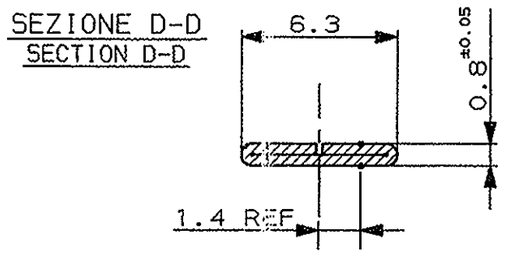


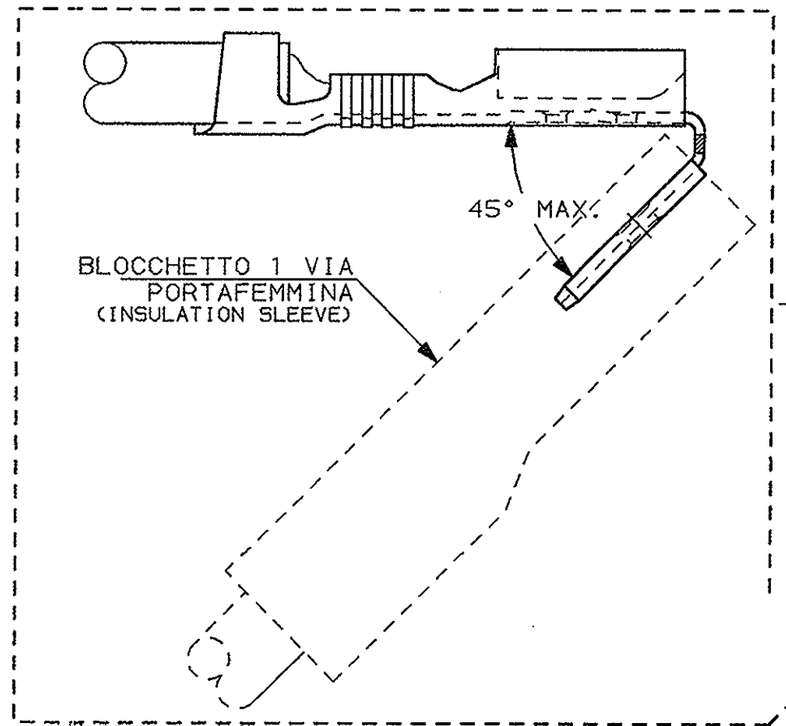

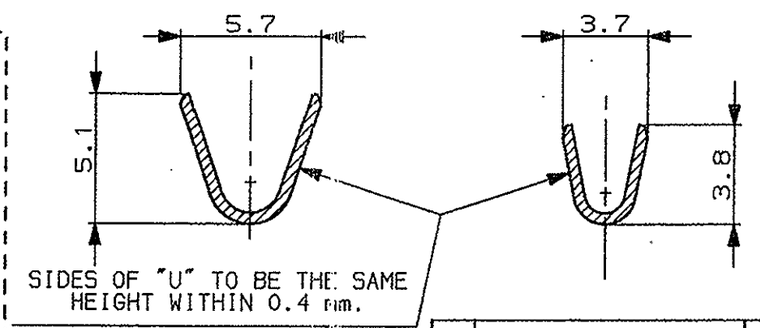


SCALA NON IMPEGNATIVA (DO NOT SCALE)
DIMENSIONI IN (DIMENSIONS IN) mm
METRIC
PROIEZIONE EUROPEA (EUROPEAN PROJECTION)

1) STATO DI FORNITURA
(SUPPLY CONDITION)

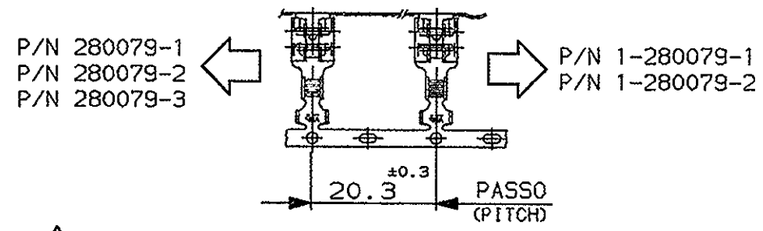

2 NON DISPONIBILE DA AMP ITALIA
PRODUZIONE AMP SPAGNA
(NOT AVAILABLE FROM AMP ITALY
AMP SPAIN PRODUCTION)

3 STATO DI FORNITURA
(SUPPLY CONDITION)

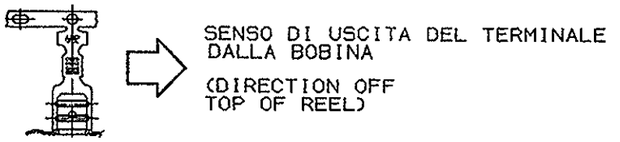

4 P/N CON ELEVATA FORZA DI ESTRAZIONE
(P/N SUITABLE FOR HIGH EXTRACTION FORCE APPLICATION)

5) SPECIFICA DI PRODOTTO 108-20019
(PRODOCT SPEC. 108-20019)

6 INCLINAZIONE 45° MAX. BENT PERMESSA PER LA PRIMA MANOVRA DI ACCOPPIAMENTO CON BLOCCHETTO PORTA FEMMINA.
(45° MAX. PERMISSIBLE FOR THE FIRST MATING WITH THE INSULATION SLEEVE).

7 SUPERSEDED BY P/N 160739-6

8 **OBSOLETE PARTS: OBSOLETE CIS STREAMLINING PER D.RENAUD/D.SINISI**

MATERIAL/FINISH	FOR USE ON STD APPLICATOR (RIGHT TO LEFT FEED)	FOR USE ON MINI APPLICATOR (LEFT TO RIGHT FEED)
BRASS TIN PLATED	1-280079-5 3	-
STEEL NICKEL PLATED	280079-3 7	-
BRASS TIN PLATED	280079-2	1-280079-2
BRASS (UNPLATED)	~~280079-1~~ 8	~~1-280079-1~~ 8

REV.	REVISIONI (REVISION RECORD)	DIS. (DR)	DATA (DATE)
Y1	ECO-09-026346	KK	AEG
Y	ECR-06-012970		8/06/2006
W1	ADDED VIEW AND NOTE 6 ET00-0062-01	H.Y.	20 FEB 2001
W	OBSOLETED PARTS, ET00-0303-99	H.Y.	13 APR 2000
U1	REVISED & REDRAWN, ET00-0055-00	R.F.	08 MAR 2000

CUSTOMER DWG. FOR REFERENCE ONLY
DISEGNO PER CLIENTE SOLO PER RIFERIMENTO

THIS DRAWING IS UNPUBLISHED | RELEASE FOR PUBLICATION 19

© COPYRIGHT 19 BY AMP INCORPORATED, HARRISBURG,PA. ALL INTERNATIONAL RIGHT RESERVED. AMP PRODUCTS MAY BE COVERED BY U.S. AND FOREIGN PATENT AND/OR PATENT PENDING

TOLLERANZE: SE NON DIVERSAMENTE SPECIFICATO (TOLERANCES, UNLESS OTHERWISE SPECIFIED) ± 0.3
ANGOLI (ANGLES) ± 2°

DIAM. ISOLANTE (INS. DIA. RANGE) 3.0-4.3mm
RANGO FILO (WIRE RANGE) 0.8-2.5mm²
SCALA (SCALE) -

DIS. R. FABRIS (DR.) 23 FEB 00
CONT. C. TARTARI (CHK)
APP. (APP.)

AMP ITALIA S.p.A.
Corso F.lli Cervi,15
COLLEGNO (TORINO)

DESCRIZIONE (DESCRIPTION) FASTON® Connector, .250" sr. PIGGY-BACK REC. CTC. (STRIP FORM)

LOC. I | SIZE A3 | NUMERO (DWG NO) C-280079 | REV. Y1 | FOGLIO (SHEET) 1 DI (OF) 1

DISTRIBUZIONE (PRINT DIST.)