
© – TE Connectivity. All Rights Reserved.

REVISIONS					
P	LTR	DESCRIPTION	DATE	DWN	APVD
	G3	REVISED PER ECR-22-139600	29NOV2022	DB	FF

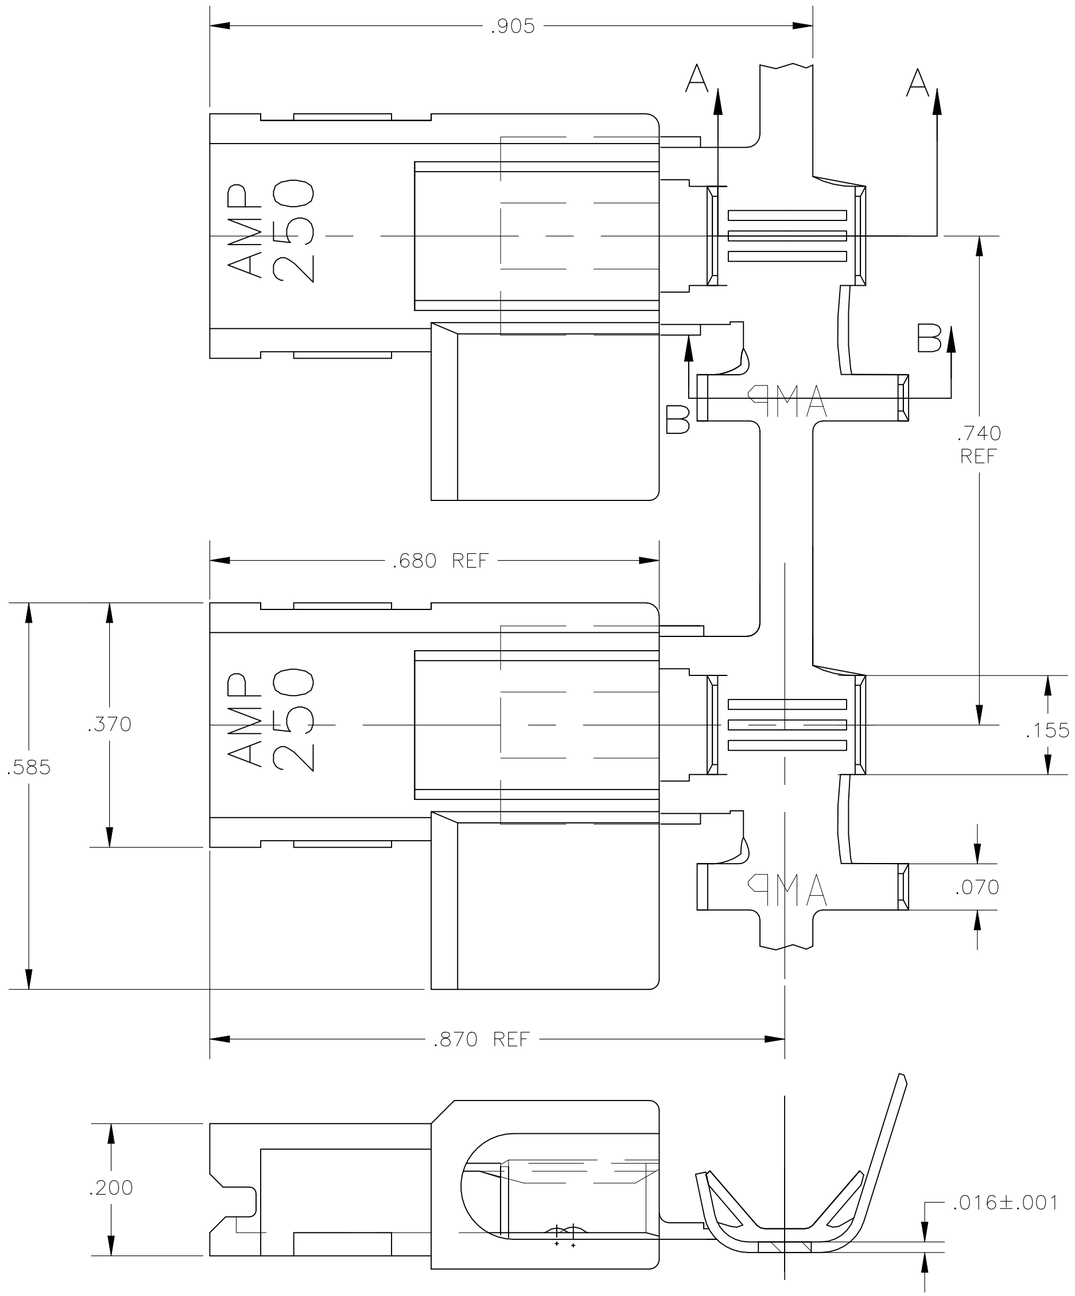


2 INSULATION RANGE TO BE .110–.160 OR TWO AT .110 MAX DIA.


3 WIRE SIZE IS [#18–#14 OR TWO #20'S OR TWO #18'S].

△4 ALTERNATE HOUSING FORM

5 FITS .250x.032 THICK FASTON TAB.

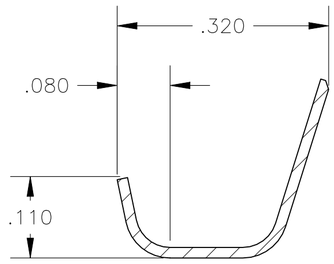

SECTION B–B

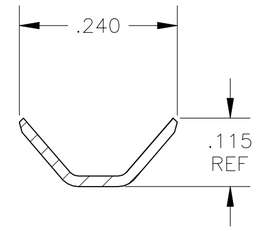

SECTION A–A

	6/6 NYLON, V0 / NATURAL	BRASS / TIN PLATED	521633-2
SUPERSEDED BY 521633-2	~~6/6 NYLON, V0 / NATURAL~~	~~BRASS / PLAIN~~	~~521633-1~~
	HOUSING MATERIAL / COLOR	TERMINAL MATERIAL / FINISH	PART NO

THIS DRAWING IS A CONTROLLED DOCUMENT.

DIMENSIONS: INCHES

TOLERANCES UNLESS OTHERWISE SPECIFIED:
0 PLC ± –
1 PLC ± –
2 PLC ± –
3 PLC ± .010
4 PLC ± –
ANGLES ± –

MATERIAL: SEE TABLE

FINISH: SEE TABLE

DWN JR RUTH 08MAY03
CHK J HUMMEL 08MAY03
APVD J HUMMEL 08MAY03
PRODUCT SPEC 108-1285
APPLICATION SPEC 114-2124
WEIGHT 0.000000

TE Connectivity

NAME: ASSEMBLY, RECEPTACLE, FLAG, ULTRA-POD, .250 SERIES
–

SIZE	CAGE CODE	DRAWING NO	RESTRICTED TO
A2	00779	C-521633	–

CUSTOMER DRAWING | SCALE 6:1 | SHEET 1 OF 1 | REV G3

521633