

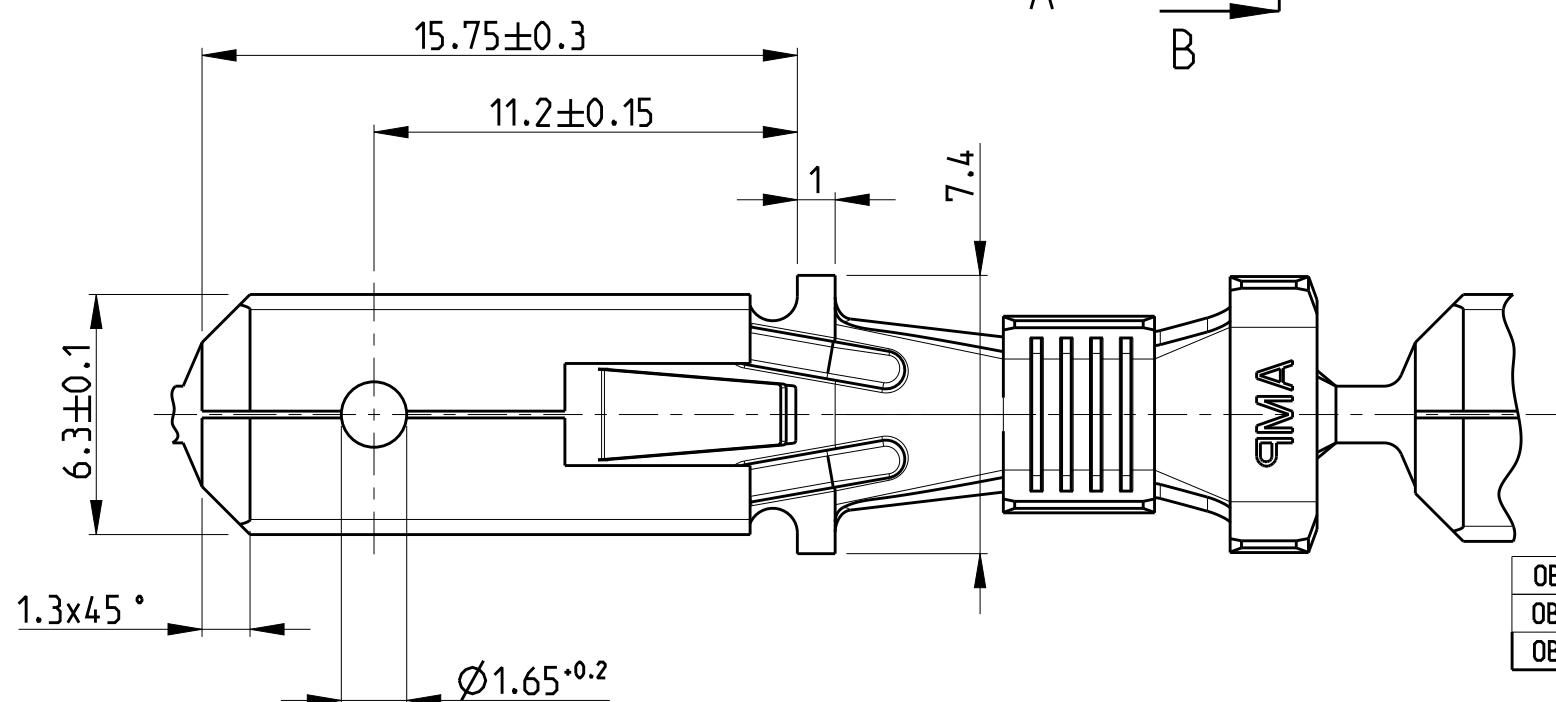
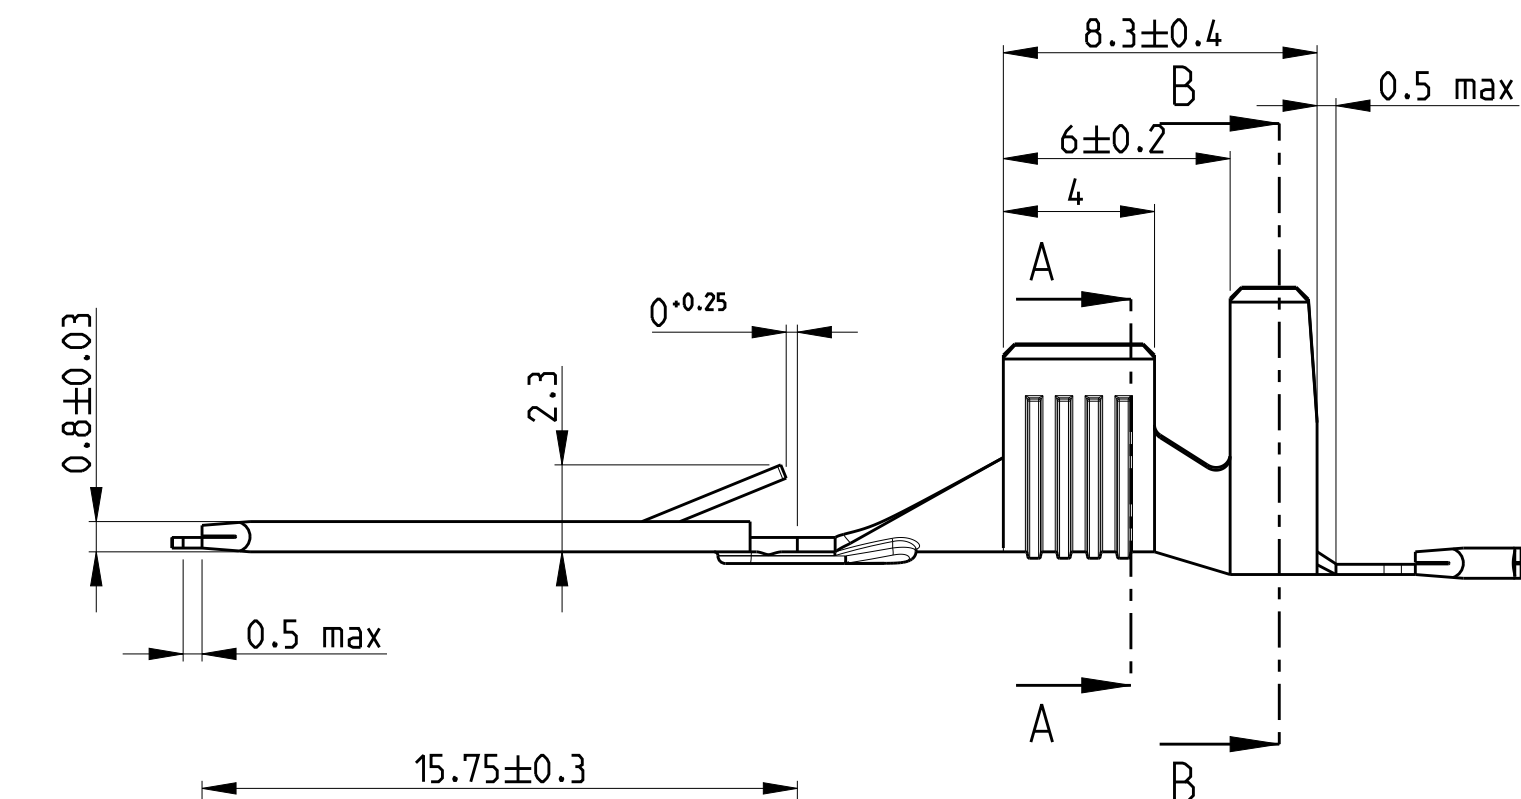


LOC	DIST	REVISIONS					
		P	LTR	DESCRIPTION	DATE	DWN	APV
A1	-		G1	NEW CAD DRAWING CREATED	15AUG2005	KF	CG
			G2	DASH-NO. -4 /-5/ -6/ -7/ -8 REMOVED	15MAR2006	Abr	Goep
			G3	ECR-10-026307	16JUN2011	KK	HMR
			G4	ECO-17-016442	Jun42018	DT	TD

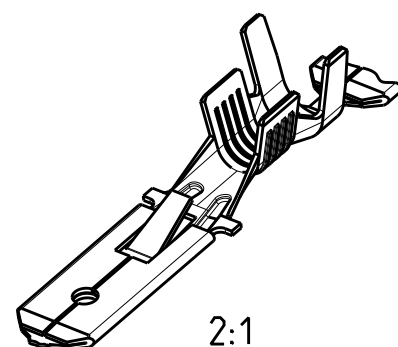

OBSOLETE	~~928952-3~~	PLAIN / blank	CuSn4	~~928951-3~~	G
OBSOLETE	928952-2	TIN / Zinn OVER/über Ni	CuZn30	~~928951-2~~	
OBSOLETE	928952-1	PLAIN / blank	CuZn30	~~928951-1~~	G
	LOOSE PIECE No.	FINISH	MATERIAL	TE PART NUMBER	REV

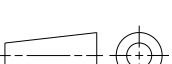

THIS DRAWING IS A CONTROLLED DOCUMENT.		DWN 15AUG2005 K. Fruehwirth CHK 23AUG2005 - APVD 24AUG2005 M. Bleicher PRODUCT SPEC - APPLICATION SPEC - WEIGHT 0.9 g		 TE Connectivity	
DIMENSIONS: mm		TOLERANCES UNLESS OTHERWISE SPECIFIED: 0 PLC  ±0.2 1 PLC  ±0.2 2 PLC  ±0.2 3 PLC  ±0.2 4 PLC  ±0.2 ANGLES ±1°		NAME .250ser. FASTIN-ON TAB (ACCORDING TO DIN 46 343) -	
		SIZE A3		CAGE CODE 00779	
MATERIAL -		DRAWING NO C-928951		RESTRICTED TO -	
FINISH -		CUSTOMER DRAWING		SCALE 5:1 SHEET 1 OF 1 REV G4	