

THIS DRAWING IS UNPUBLISHED. RELEASED FOR PUBLICATION –,– .
© COPYRIGHT – By – ALL RIGHTS RESERVED.

LOC	DIST
AF	50

REVISIONS


P	LTR	DESCRIPTION	DATE	DWN	APVD
	AA	REVISED PER ECR–13–005733	22AUG13	KH	PD

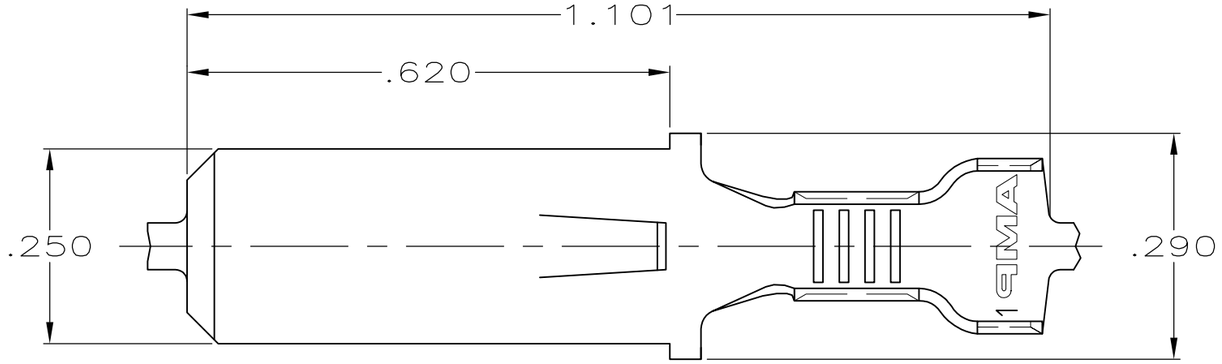

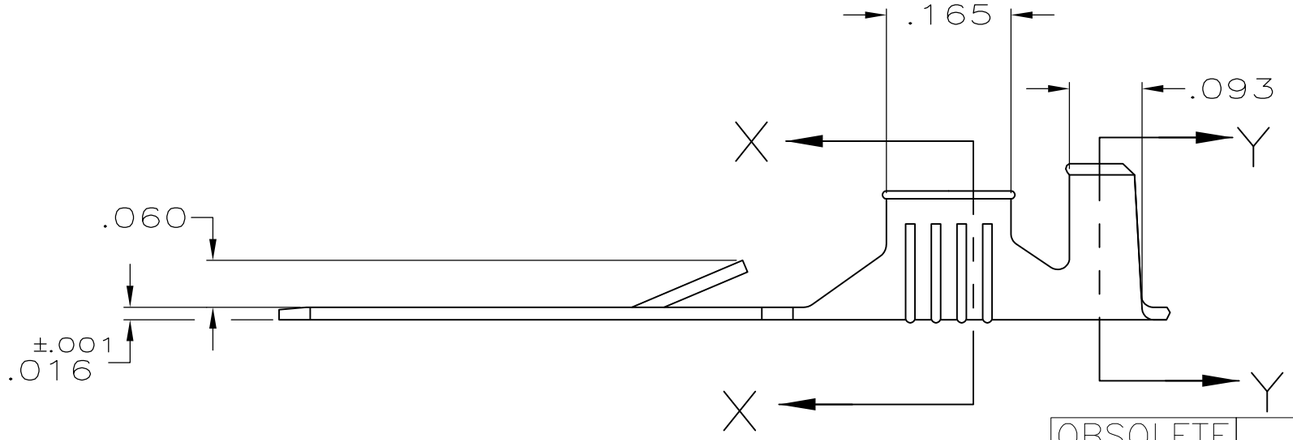


1 FOREIGN PRODUCTION ONLY.
AMP ARGENTINA

2 CONTINUOUS STRIP ON REELS.

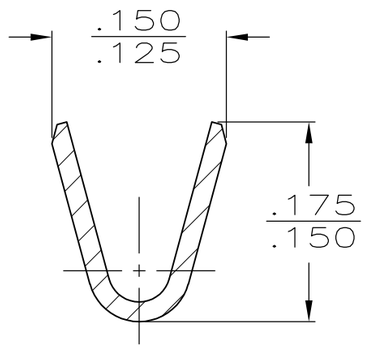

SECTION X–X
SCALE 8:1

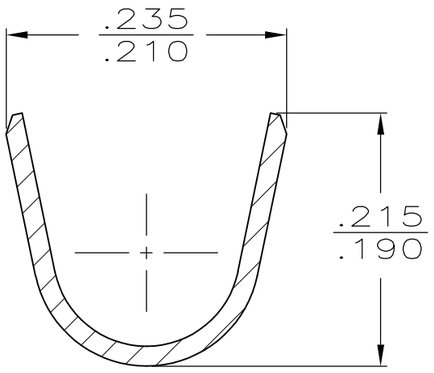

SECTION Y–Y
SCALE 8:1

	FINISH	INSUL RANGE	WIRE SIZE	
OBSOLETE	~~PRE–TIN~~	~~.120–.145~~	~~18–14~~	~~42099–4~~
OBSOLETE	~~SILVER~~	~~.120–.145~~	~~18–14~~	~~42099–3~~
1	TIN .000080 MIN	.120–.145	18–14	42099–2
1 OBSOLETE	~~–~~	~~.120–.145~~	~~18–14~~	~~42099–1~~

THIS DRAWING IS A CONTROLLED DOCUMENT.

DIMENSIONS: INCHES

TOLERANCES UNLESS OTHERWISE SPECIFIED:
0 PLC ± –
1 PLC ± –
2 PLC ± –
3 PLC ± .010
4 PLC ± –
ANGLES ± –

MATERIAL: BRASS

FINISH: SEE TABLE

DWN	JR RUTH	12/17/90
CHK	MS FEHER	12/17/90
APVD	J GILLESPIE	12/17/90
PRODUCT SPEC	–	
APPLICATION SPEC	–	
WEIGHT	–	

CUSTOMER DRAWING

TE Connectivity

NAME: TAB, FASTIN–FASTON,™ .250 SERIES

SIZE	CAGE CODE	DRAWING NO	RESTRICTED TO
A3	00779	C–42099	–

SCALE	SHEET	REV
5:1	1 OF 1	AA