THIS DRAWING IS UNPUBLISHED. RELEASED FOR PUBLICATION – –, .
© COPYRIGHT – By – ALL RIGHTS RESERVED.

LOC	DIST
AF	50

REVISIONS

P	LTR	DESCRIPTION	DATE	DWN	APVD
	Z	REVISED PER ECR-21-100525	08MAR2021	PC	DH

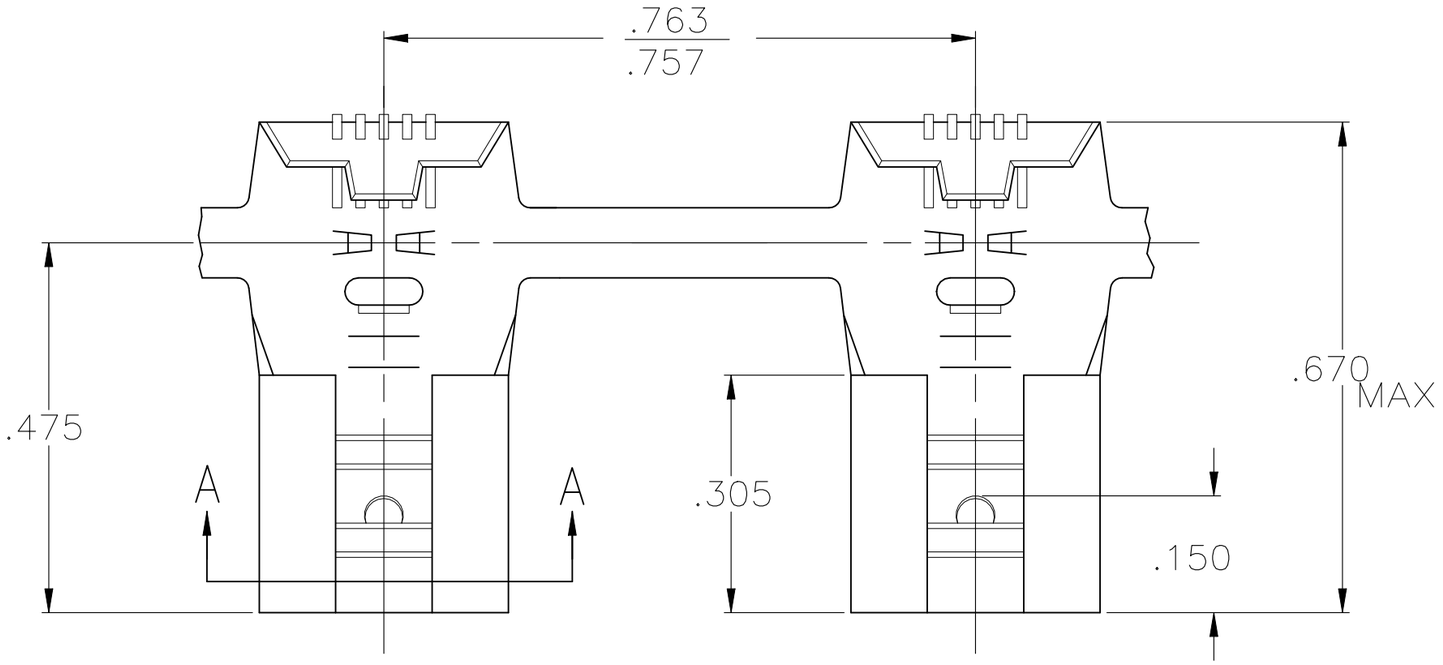

1 CONTINUOUS STRIP ON REELS.

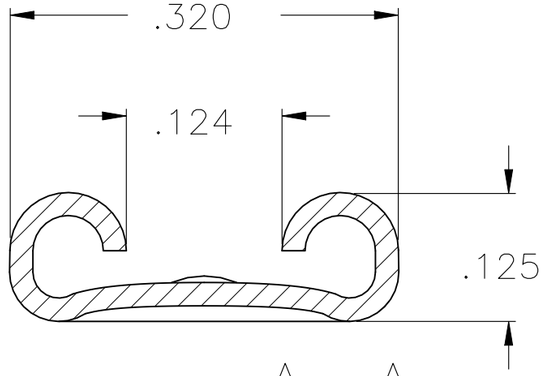

SECTION A–A

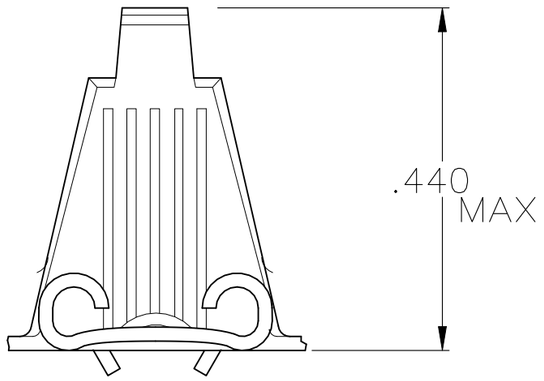

	REEL	WIRE SIZE	TAB THK	FINISH	MATERIAL	PART NUMBER
	REV.	12–10	.032 ±.001	TIN	.018 PHOS. BRONZE	62057–8
	REV.	12–10	.032 ±.001	SILVER OVER NICKEL	.018 PHOS. BRONZE	62057–7
OBSOLETE	~~REV.~~	~~12–10~~	~~.032 ±.001~~		~~.018 BRASS~~	~~62057–6~~
		12–10	.032 ±.001	TIN	.018 PHOS. BRONZE	62057–5
	REV.	12–10	.032 ±.001	TIN	BRASS	62057–4
		12–10	.032 ±.001	TIN	BRASS	62057–3
		12–10	.032 ±.001	SILVER OVER NICKEL	.018 PHOS. BRONZE	62057–1

THIS DRAWING IS A CONTROLLED DOCUMENT.

DIMENSIONS: INCHES

TOLERANCES UNLESS OTHERWISE SPECIFIED:
0 PLC ± –
1 PLC ± –
2 PLC ± –
3 PLC ± .015
4 PLC ± –
ANGLES ± –

MATERIAL: SEE TABLE

FINISH: SEE TABLE

DWN JR RUTH 2/3/86
CHK R KUZO 2/7/86
APVD C MEYERS 2/7/86
PRODUCT SPEC —
APPLICATION SPEC —
WEIGHT —

TE Connectivity

NAME
.250 SERIES FLAG
FASTON RECEPTACLE

SIZE	CAGE CODE	DRAWING NO	RESTRICTED TO
A3	00779	C-62057	—

CUSTOMER DRAWING

SCALE	SHEET	REV
1:1	1 OF 1	Z