THIS DRAWING IS UNPUBLISHED. RELEASED FOR PUBLICATION –,– .
© COPYRIGHT – By – ALL RIGHTS RESERVED.

LOC	DIST
AF	50

REVISIONS

P	LTR	DESCRIPTION	DATE	DWN	APVD
	R4	REVOSED PER ECO-13-015399	30SEPT13	JR	PD

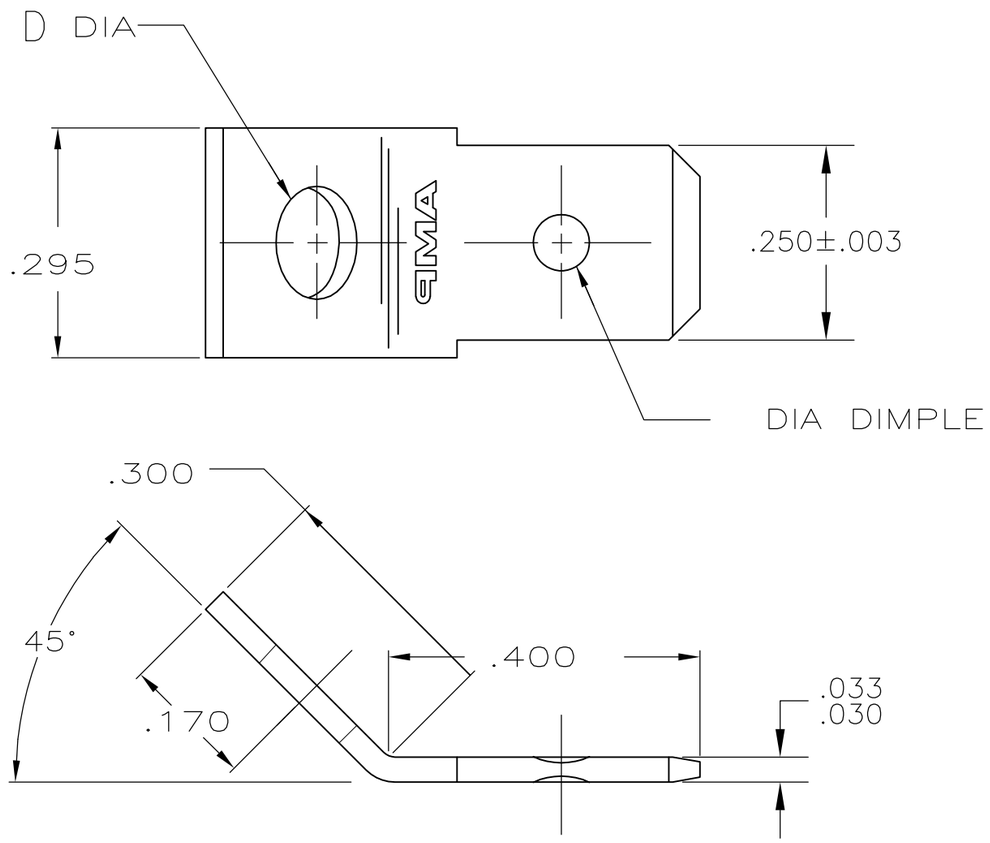

1 SUPPLIED IN LOOSE PIECE FORM.

△2 FOREIGN PRODUCTION ONLY.

△3 TIN PLATE

△4 .000150 MIN SILVER PLATE

△5 .000015 MIN GOLD OVER .000050 MIN NICKEL

△6 .000030 MIN GOLD OVER .000050 MIN NICKEL

△7 PRELIMINARY – NOT FOR PRODUCTION

	MATERIAL	FINISH	D DIM	PART NO
OBSOLETE	~~1/2 HARD STAINLESS STEEL~~	–	~~.145 ±.005~~	~~42822-8~~
	082 BRASS	△6	.145 ±.005	△7 42822-7
	082 BRASS	△5	.145 ±.005	△7 42822-6
OBSOLETE	~~082 BRASS~~		~~.145 ±.005~~	~~△2 42822-5~~
	082 BRASS	△3	.145 ±.005	42822-4
OBSOLETE	~~082 BRASS~~	△4 △3	~~.130 ±.005~~	~~42822-3~~
	082 BRASS		.130 ±.005	42822-2
OBSOLETE	~~082 BRASS~~		~~.130 ±.005~~	~~42822-1~~

THIS DRAWING IS A CONTROLLED DOCUMENT.

DIMENSIONS: INCHES

TOLERANCES UNLESS OTHERWISE SPECIFIED:
0 PLC ± –
1 PLC ± –
2 PLC ± –
3 PLC ± .015
4 PLC ± –
ANGLES ± –

MATERIAL: SEE TABLE

FINISH: SEE TABLE

DWN	JR RUTH	6/7/91
CHK	MS FEHER	6/7/91
APVD	R BEAVER	6/7/91
PRODUCT SPEC	–	
APPLICATION SPEC	–	
WEIGHT	–	

CUSTOMER DRAWING

TE Connectivity

NAME: TAB, FASTON, .250 SERIES –

SIZE	CAGE CODE	DRAWING NO	RESTRICTED TO
A3	00779	C-42822	–

SCALE	SHEET	REV
5:1	1 OF 1	R4