
THIS DRAWING IS UNPUBLISHED. RELEASED FOR PUBLICATION –,– .
© COPYRIGHT – By – ALL RIGHTS RESERVED.


LOC	DIST
AF	50

REVISIONS

P	LTR	DESCRIPTION	DATE	DWN	APVD
	E1	REVISED PER ECR–19–018151	12NOV2020	AA	EW


A1 CONTINUOUS STRIP ON REELS.

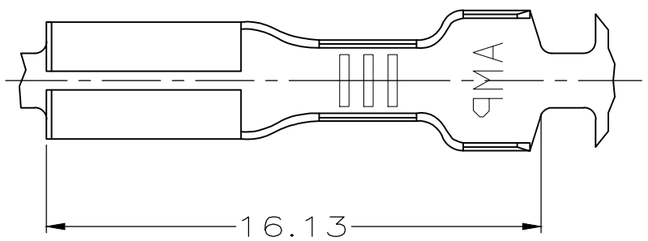


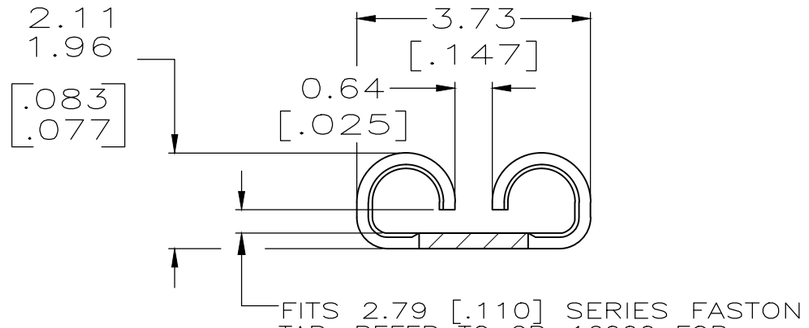


FITS 2.79 [.110] SERIES FASTON TAB, REFER TO CP–16000 FOR TAB DETAIL.

VIEW A–A

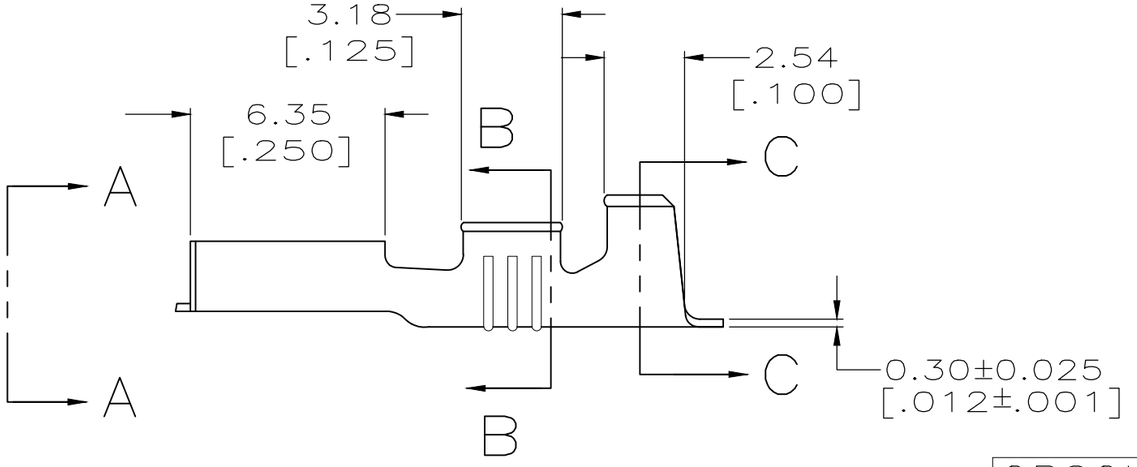

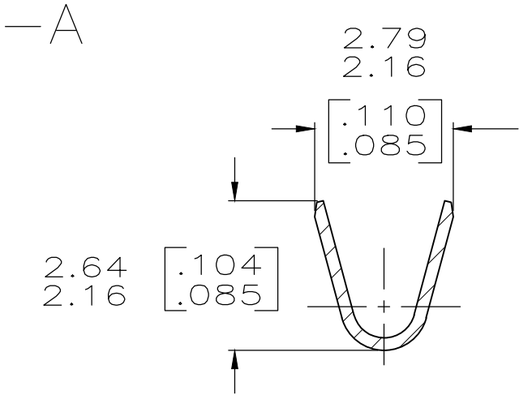

SECTION B–B

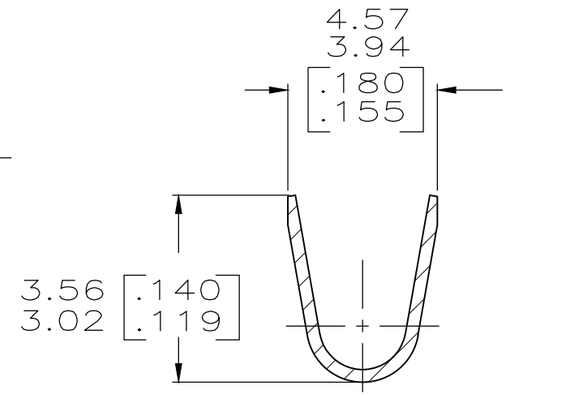

SECTION C–C

OBSOLETE

OBSOLETE	1.52–2.54 DIA [.060–.100] DIA	~~[#22–#18] AWG~~	~~0.81±0.025 [.032±.001]~~	~~62942–1~~
	INSUL RANGE	WIRE SIZE	MATING TAB THICKNESS	PART NUMBER

OBSOLETE

THIS DRAWING IS A CONTROLLED DOCUMENT.

DIMENSIONS: mm [INCHES]

TOLERANCES UNLESS OTHERWISE SPECIFIED:

0 PLC	± –
1 PLC	± –
2 PLC	± –
3 PLC	± 0.38 [.015]
4 PLC	± –
ANGLES	± –

MATERIAL: BRASS

FINISH: TIN

DWN	JR RUTH	6/14/95
CHK	MS FEHER	6/14/95
APVD	P DESANTIS	6/14/95
PRODUCT SPEC	—	
APPLICATION SPEC	—	
WEIGHT	—	

TE Connectivity

NAME: RECEPTACLE, FASTON, 2.79 [.110] SERIES

SIZE	CAGE CODE	DRAWING NO	RESTRICTED TO
A3	00779	C–62942	—

CUSTOMER DRAWING | SCALE 5:1 | SHEET 1 OF 1 | REV E1