
THIS DRAWING IS UNPUBLISHED. RELEASED FOR PUBLICATION -,- .
© COPYRIGHT - By - ALL RIGHTS RESERVED.

LOC	DIST
AF	50

REVISIONS

P	LTR	DESCRIPTION	DATE	DWN	APVD
	J	REVISED PER ECR-12-013518	23NOV2012	KH	PD

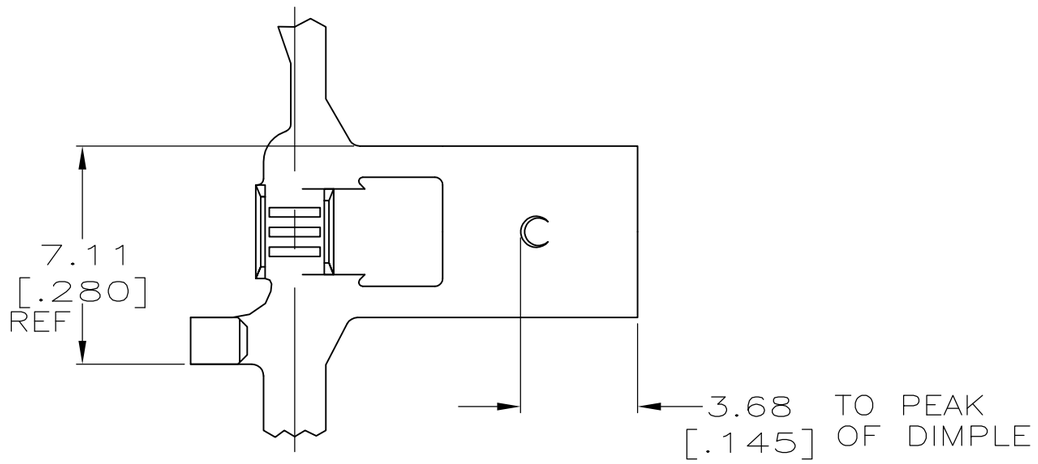



1 CONTINUOUS STRIP ON REELS.

2 ACCEPTS WIRE SIZE [#22-#18] AWG

3 INSULATION RANGE TO BE 1.52-2.79 [.060-.110] DIA.

4 MATING TAB THK TO BE 0.813±0.025 [.032±.001].

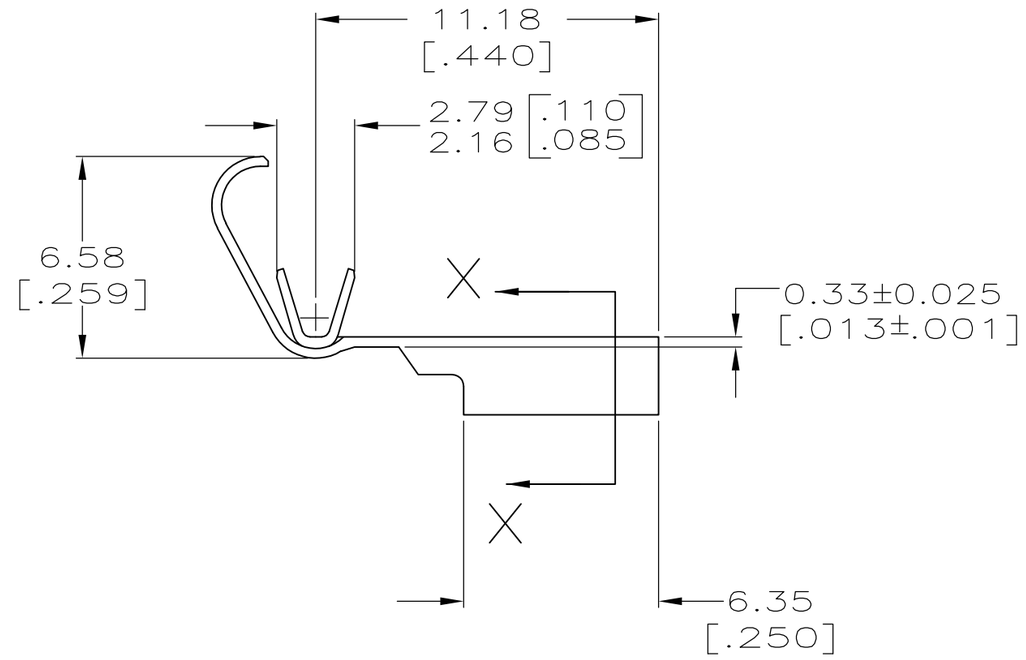

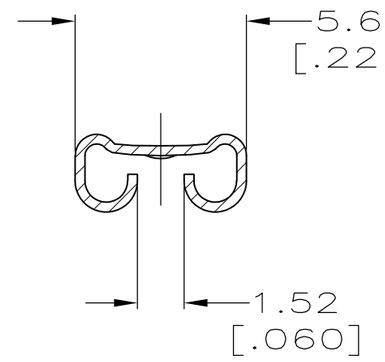

SECTION X-X
SCALE 10:1

OBSOLETE	-	63405-2
	~~PRE-TIN~~	~~63405-1~~
	FINISH	PART NO

THIS DRAWING IS A CONTROLLED DOCUMENT.

DIMENSIONS: mm [INCHES]

TOLERANCES UNLESS OTHERWISE SPECIFIED:

0 PLC	± -
1 PLC	± -
2 PLC	± 0.25 [.010]
3 PLC	± -
4 PLC	± -
ANGLES	± -

MATERIAL: BRASS

FINISH: SEE TABLE

DWN	JR RUTH	1/25/96
CHK	MS FEHER	1/25/96
APVD	J HUZVAR	1/25/96
PRODUCT SPEC	-	
APPLICATION SPEC	-	
WEIGHT	-	

CUSTOMER DRAWING

TE Connectivity

NAME: RECEPTACLE, FASTON, FLAG, 4.75 [.187] SERIES

SIZE	CAGE CODE	DRAWING NO	RESTRICTED TO
A3	00779	C-63405	-

SCALE	SHEET	REV
5:1	1 OF 1	J