


© – TE Connectivity. All Rights Reserved.

REVISIONS					
P	LTR	DESCRIPTION	DATE	DWN	APVD
	F2	REVISED PER ECR-22-160893	15DEC2022	DB	BW

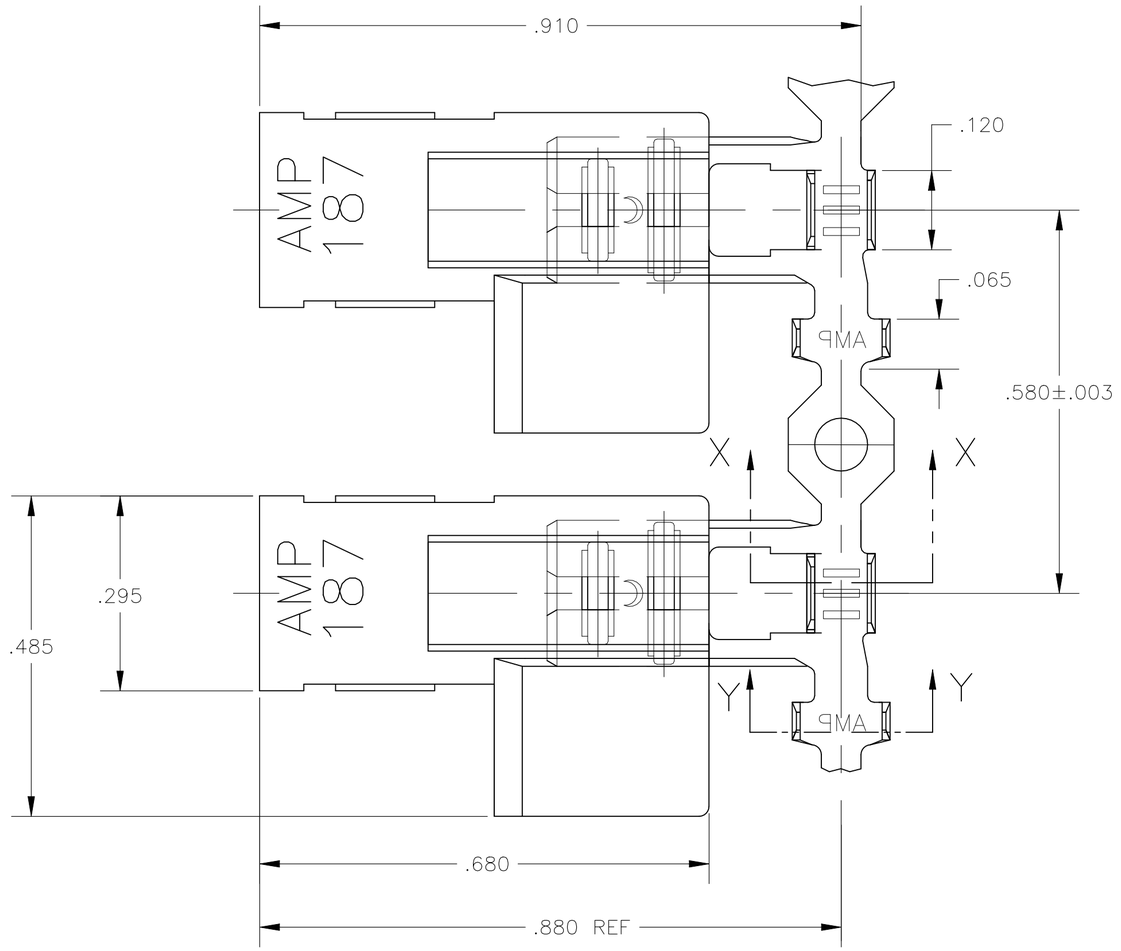

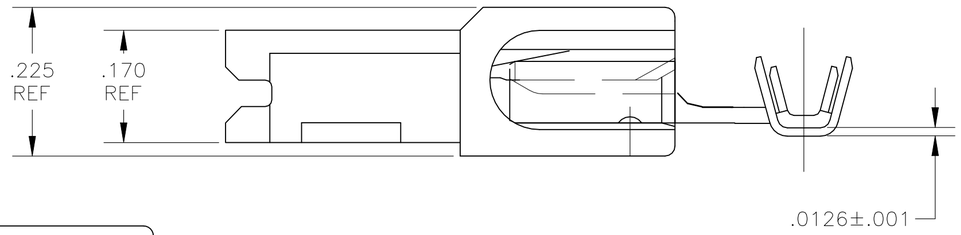

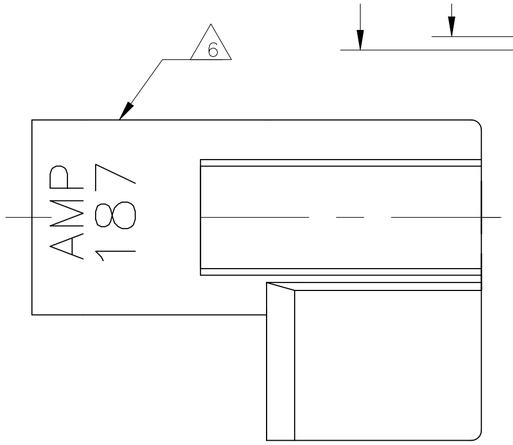

1 USE FLAG FASTON TERMINAL BASE


2 WIRE SIZE IS #22–#18 AWG

3 INSULATION RANGE IS .060–.110 DIA


4 MATERIAL;
TERMINAL: BRASS, FINISH: SEE TABLE
HOUSING: NYLON, NATURAL COLOR

5 FITS .187 X .020 THK FASTON TAB

⚠6 ALTERNATIVE HOUSING FORM

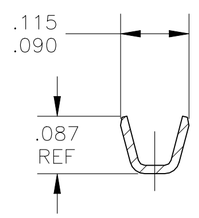

SECTION X–X

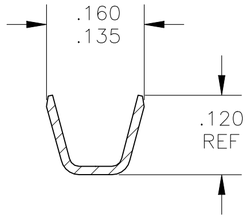

SECTION Y–Y

	TIN PLATE	521596-2
SUPERSEDED BY 521596-2	~~NO PLATING~~	~~521596-1~~
	TERMINAL: FINISH	PART NO.

THIS DRAWING IS A CONTROLLED DOCUMENT.

DIMENSIONS: INCHES

TOLERANCES UNLESS OTHERWISE SPECIFIED:
0 PLC ± –
1 PLC ± –
2 PLC ± –
3 PLC ± .010
4 PLC ± –
ANGLES ± –

MATERIAL: SEE NOTES

FINISH: SEE NOTES

DWN JR RUTH 30JUL03
CHK J HUMMEL 24JUL03
APVD KRISTY YI 24JUL03
PRODUCT SPEC —
APPLICATION SPEC —
WEIGHT 0.000000

TE Connectivity

NAME
ASSEMBLY, RECPT, FLAG, ULTRA-POD, .187 SERIES
WIRE SIZE: 22–18 AWG
–

SIZE	CAGE CODE	DRAWING NO	RESTRICTED TO
A2	00779	C-521596	—

CUSTOMER DRAWING | SCALE 6:1 | SHEET 1 OF 1 | REV F2

521596