


DWG NO.	DO NOT SCALE	METRIC	3rd ANGLE PROJECTION
	DIMENSIONS IN mm.		

REQ. PER ASSY	ITEM	DESCRIPTION	MATERIAL	FINISH

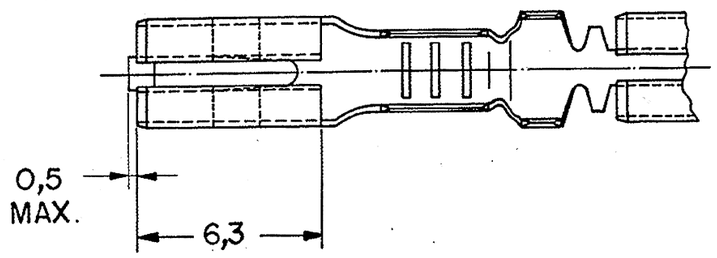


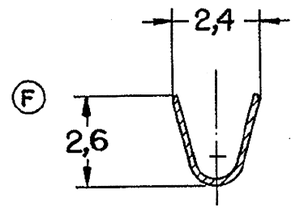


SECÇÃO **A-A**
SECTION

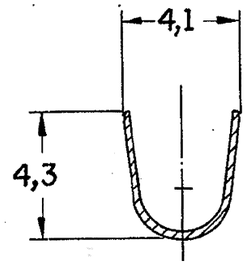

SECÇÃO **B-B**
SECTION

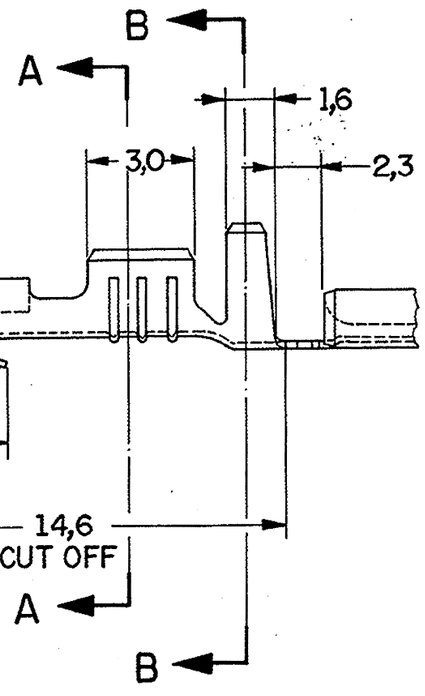

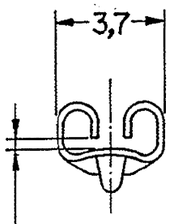

PARA **TAB** DE 0,8
ESPESSURA.
FOR 0,8 TAB.

⚠1 OBSOLETE PARTS.

LOOSE PIECE ⚠1	FINISH	MATERIAL	PART NUMBER
~~-7~~	~~PRATEADO~~	~~LATÃO~~	⚠1 ~~880634 -7~~
~~-6~~	~~PRÉ ESTANHADO~~	~~BRONZE FOSFOROSO~~	⚠1 ~~880634 -6~~
-5	PRÉ ESTANHADO	LATÃO	880634 -5
~~880679 -3~~	~~———/———~~	BRONZE FOSFOROSO	880634 -3
~~INATIVO -2~~	~~ESTANHADO~~		⚠1 ~~INATIVO -2~~
~~880679 -1~~	~~———/———~~	LATÃO	880634 -1

CUSTOMER DWG
for REFERENCE ONLY

ISS	REVISION RECORD	ECN	DR/CHK	DATE
F2	REV. BY ECO 18.009065		HC/WLS	11JUN18
F1	REVISED PER ECO-09-026444		KK/AEG	26NOV09
F	REVISED BY	130/00	NCL/JJ	13/FEB/02
E	DIM. 2,4 ERA 2,6.	280-93	Dori/	23Aug93
D	REDRAWN WITH CHANGE	208/93	NCL/	20 JUL 93

THIS DRAWING IS UNPUBLISHED | RELEASED FOR PUBLICATION 19
© COPYRIGHT 19 BY AMP DO BRASIL LTDA S.P. ALL INTERNATIONAL RIGHTS RESERVED AMP PRODUCTS MAY BE COVERED BY U.S. AND FOREIGN PATENTS AND/OR PATENTS PENDING.

TOLERANCES UNLESS OTHERWISE STATED
DEC. ± 0,3
ANGLES ± 1°

INS. DIA. RANGE	WIRE RANGE 2	SCALE
2,0 - 3,3 mm	0,5 - 1,0 mm	——/——

DR. N.C. LAPRESA 05-JUL-93
CHK. J.R. 20-JUL-93
DE. H.P. 22-JUL-93
APP.

TE Connectivity

DESCRIPTION .110 SERIES RECEPTACLE
FASTIN - FASTON

A3	DWG NO C 880634	SHEET 1 OF 1