

THIS DRAWING IS UNPUBLISHED. RELEASED FOR PUBLICATION
© COPYRIGHT – By – ALL RIGHTS RESERVED.


REVISIONS
変更

| P | LTR | DESCRIPTION | DATE | DWN | APVD |
|---|---|---|---|---|---|
| | F6 | REVISED PER ECO-13-003391 | 25FEB13 | B.P | YH.M |
| | F5 | ECR-14-004105 | 27MAR14 | D.L | T.D |
| | F6 | ECO-17-012711 | 31AUG17 | RS | TD |

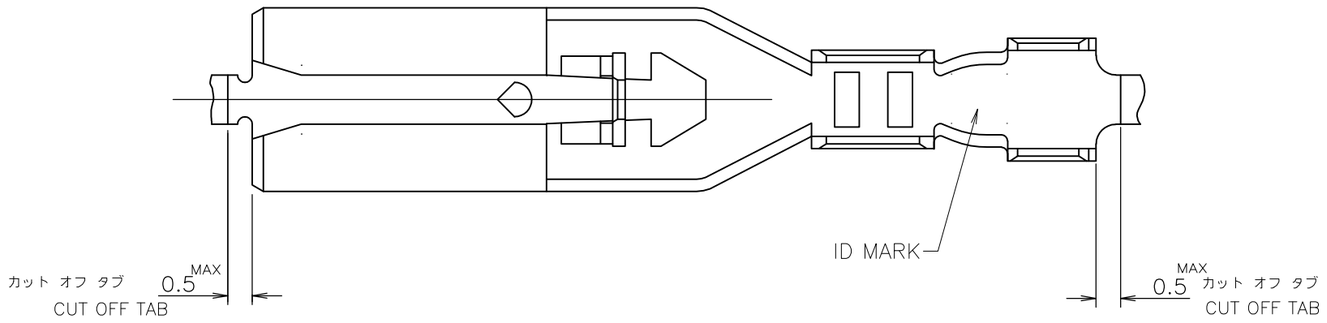



SECT "A"–"A"

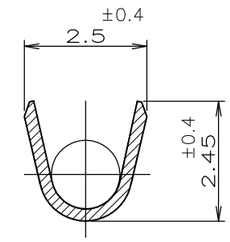

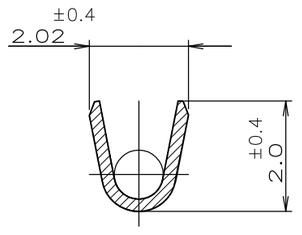
SECT "B"–"B"

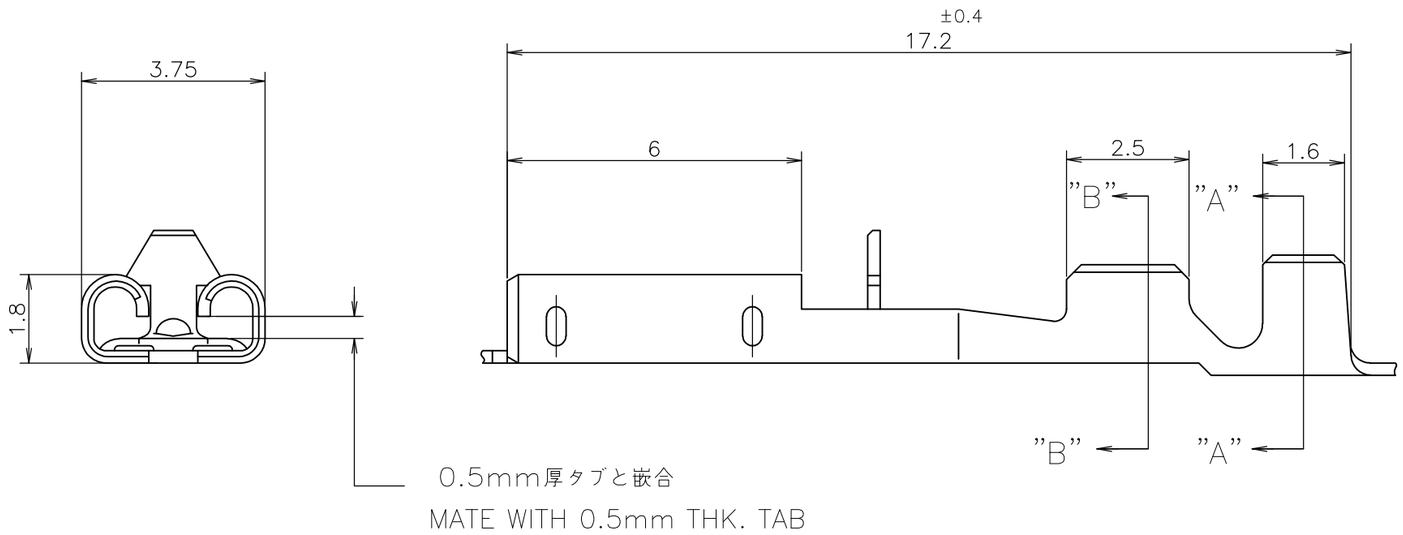


NOTES
1. HOUSING P/N : 174779-1
2. APPLICATER P/N: 909101-2
3. LOOSE PIECE P/N: SEE TABLE
4. OBSOLETE PARTS: OBSOLETE CIS STREAMLINING PER D.RENAUD/D.SINISI

| | バラ状・型番 LOOSE PIECE P/N | 材料 MATERIAL | 型 番 P/N |
|---|---|---|---|
| | // | BRASS, GOLD PLATING | 175411-7 |
| OBSOLETE | // | めっきなし・黄銅 PLAIN BRASS | 175411-5 |
| OBSOLETE | ~~175412-2~~ | 錫めっき済燐青銅 PRE-TIN PHOS BRO | 4 ~~175411-2~~ |
| | 175412-1 | 錫めっき済黄銅 PRE-TIN BRASS | 175411-1 |

| WIRE RANGE 抱合電線断面積 | INSULATION DIA 被覆外径 |
|---|---|
| AWG #24~#20 | φ1.02~φ1.78 |

THIS DRAWING IS A CONTROLLED DOCUMENT.

DIMENSIONS: 単位： 粍 mm

TOLERANCES UNLESS OTHERWISE SPECIFIED: 一般公差

| | |
|---|---|
| 0 PLC | ± 0.2 |
| 1 PLC | ± 0.25 |
| 2 PLC | ± 0.3 |
| 3 PLC | ± 0.3 |
| 4 PLC | ± |
| ANGLES | ± 3DEG |

MATERIAL 材料: SHEE TABLE

FINISH 仕上: SHEE TABLE

| | | |
|---|---|---|
| DWN | D.L | 27MAR2014 |
| CHK | T.D | 27MAR2014 |
| APVD | YH.M | 27MAR2014 |
| PRODUCT SPEC 製品規格 | 108-5252 | |
| APPLICATION SPEC 取付適用規格 | 114-5120 | |
| WEIGHT | | |

TE Connectivity

NAME 名称: 110SERIES POSITIVE LOCK REC. CONTACT

| SIZE | CAGE CODE | DRAWING NO 番号 | RESTRICTED TO |
|---|---|---|---|
| A3 | 00779 | C-175411 | — |

CUSTOMER DRAWING

| SCALE 尺度 | SHEET | REV |
|---|---|---|
| 8:1 | 1 OF 1 | F6 |