


© – TE Connectivity. All Rights Reserved.


REVISIONS					
P	LTR	DESCRIPTION	DATE	DWN	APVD
	0	EC OKTB-0010-03	09MAY03	JRB	DMR
	A	REVISED PER ECO-20-012417	11SEP2020	AP	WW
	A1	REVISED PER ECN-22-170703	19OCT2022	AP	AB

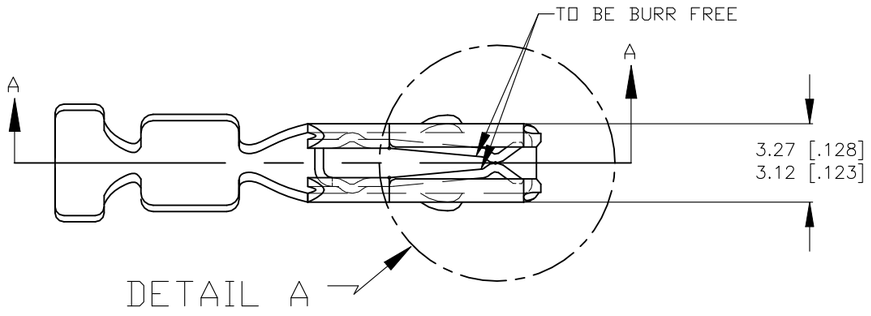


DETAIL A

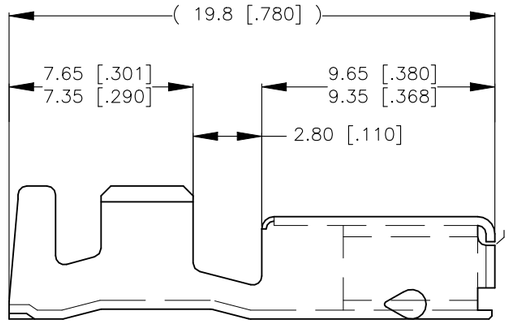

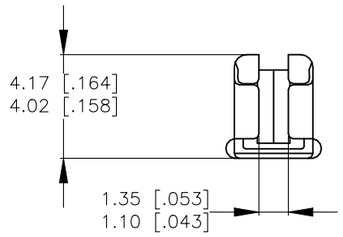

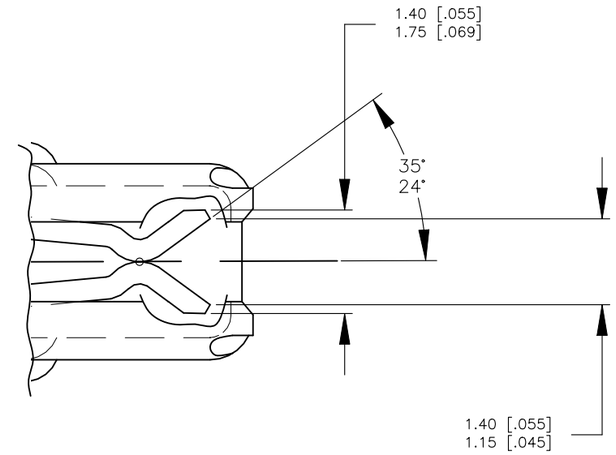

DETAIL A

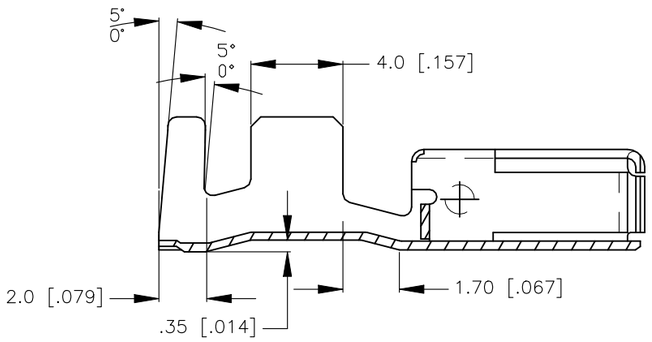

SECTION A-A

OBSOLETE	~~1438236-4~~		13
	1438236-3	-	12
	1438236-2	1438236-5	18
OBSOLETE	~~1438236-1~~	-	14
	TYCO P/N	TYCO P/N REWOUND	GRIP CODE

THIS DRAWING IS A CONTROLLED DOCUMENT.

DIMENSIONS: mm

TOLERANCES UNLESS OTHERWISE SPECIFIED:
0 PLC ± –
1 PLC ± –
2 PLC ± 0.30 1 PLC
3 PLC ± –
4 PLC ± –
ANGLES ± 1°

MATERIAL –

FINISH –

DWN JR BUSSARD 09 MAY 2003
CHK DM REVAK 09 MAY 2003
APVD DM REVAK 09 MAY 2003
PRODUCT SPEC —
±0.3
APPLICATION SPEC —
WEIGHT 0.000000

TE Connectivity

NAME
TERMINAL – WIRING
FEMALE
–

SIZE	CAGE CODE	DRAWING NO	RESTRICTED TO
A3	00779	C-1438236	—

CUSTOMER DRAWING | SCALE 5:1 | SHEET 1 OF 1 | REV A1