

THIS DRAWING IS UNPUBLISHED. RELEASED FOR PUBLICATION –,– .
© COPYRIGHT – By – ALL RIGHTS RESERVED.

LOC	DIST
AF	50

REVISIONS

P	LTR	DESCRIPTION	DATE	DWN	APVD
	R1	REVISED PER ECR–20–009164	3AUG2020	MK	DH

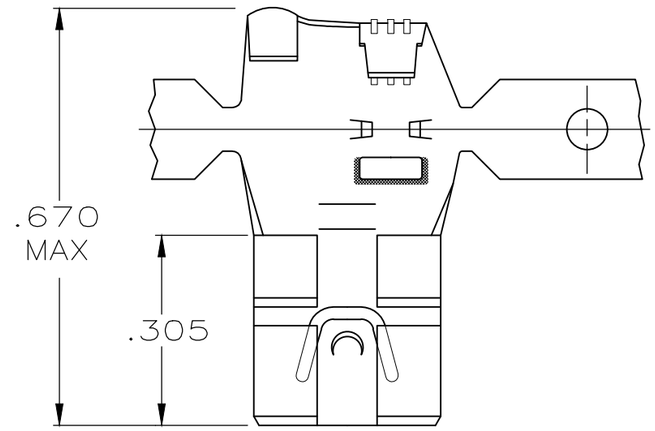


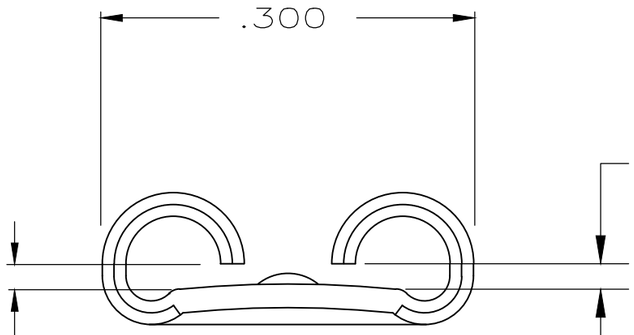

1 CONTINUOUS STRIP ON REELS.

△2 STRESS RELIEVE THIS PART

△3 THIS PART MUST MATE TO A TAB WITH A HOLE, NOT A DIMPLE.

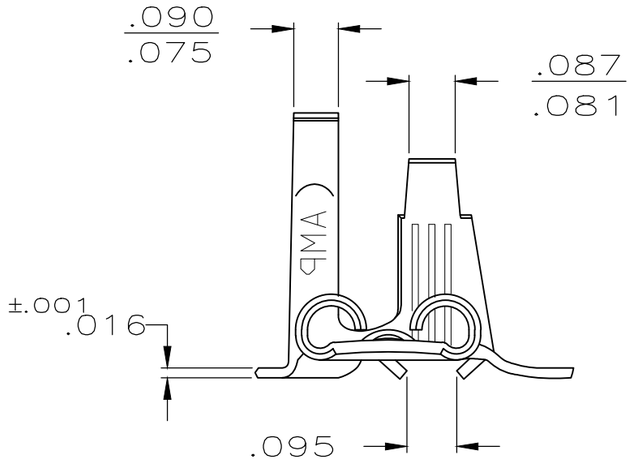

VIEW A–A

FINISH	INSULATION RANGE	WIRE SIZE	MATING TAB THK	PART NO
–	.110–.210	18–12	.033–.030	63445–5
TIN	.110–.210	18–12	.033–.030	63445–4
~~SILVER~~	~~.110–.210~~	~~18–12~~	~~.032~~	~~63445–3~~
TIN	.110–.210	18–12	.033–.030	63445–2
–	.110–.210	18–12	.033–.030	63445–1

△3 △2 OBSOLETE

THIS DRAWING IS A CONTROLLED DOCUMENT.

DIMENSIONS: INCHES

TOLERANCES UNLESS OTHERWISE SPECIFIED:
0 PLC ± –
1 PLC ± –
2 PLC ± –
3 PLC ± .010
4 PLC ± –
ANGLES ± –

MATERIAL: BRASS

FINISH: –

DWN JR RUTH 7/10/86
CHK G YETTER 7/11/86
APVD C MEYERS 7/11/86
PRODUCT SPEC —
APPLICATION SPEC —
WEIGHT —

CUSTOMER DRAWING

TE Connectivity

NAME
.250 SERIES FLAG
FASTON RECEPTACLE
–

SIZE	CAGE CODE	DRAWING NO	RESTRICTED TO
A3	00779	C–63445	—

SCALE	SHEET	REV
4:1	1 OF 1	R1