

THIS DRAWING IS UNPUBLISHED. RELEASED FOR PUBLICATION 20
© COPYRIGHT 20 BY - ALL RIGHTS RESERVED.

LOC	DIST
AP	-


REVISIONS

P	LTR	DESCRIPTION	DATE	DWN	APVD
	D2	REDRAW BY CAD ECO-12-018945	07NOV2012	NCL	BR
	D3	REVISED DRAWING ECO-14-014227	22SEP2014	NCL	MG
	D4	REVISED BY ECO 16-003723	29JUN2016	HC	WLS
	D5	REVISED PER ECN-21-102345	13APR2021	WLS	BHC

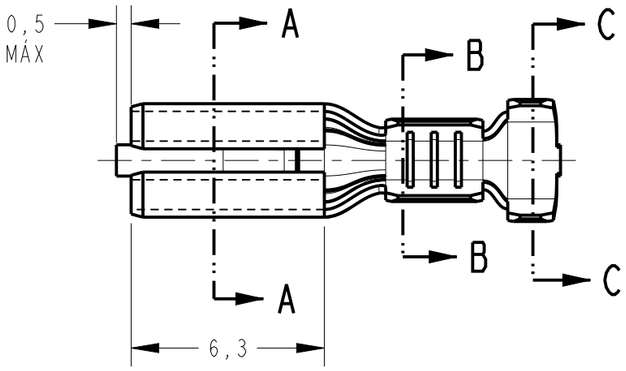


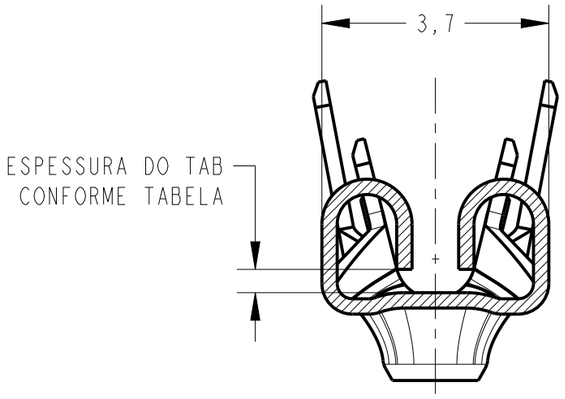


SECTION A-A
SCALE 10:1

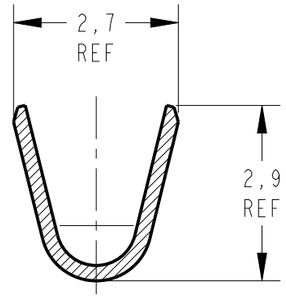



SECTION B-B
SCALE 10:1

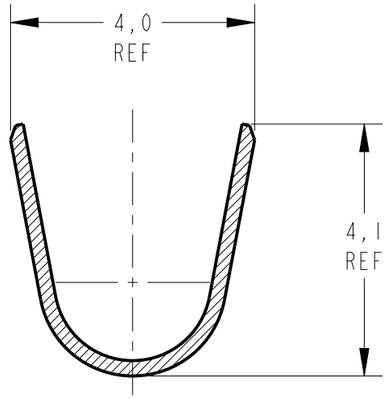

SECTION C-C
SCALE 10:1

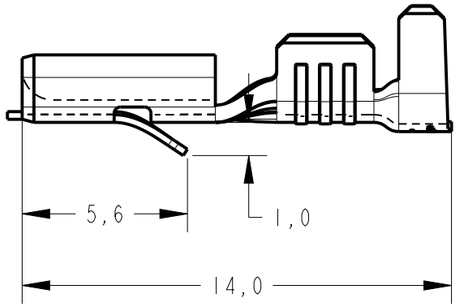

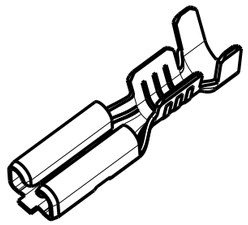

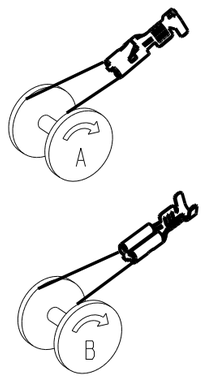

SCALE 3:1

	B	0,5 mm	—	PRE ESTANHADO / PRE-TIN	LATÃO / BRASS	881507 -9
OBSOLETE	~~—~~	~~—~~	~~0,45mm~~	~~PRE ESTANHADO / PRE TIN~~	~~LATÃO / BRASS~~	~~881507 -8~~
OBSOLETE	~~—~~	~~—~~	~~0,7mm~~	~~—~~	~~LATÃO / BRASS~~	~~881507 -7~~
OBSOLETE	~~—~~	~~0,5mm~~	~~—~~	~~PRE ESTANHADO / PRE TIN~~	~~BRONZE FOSF / PHOS BRONZE~~	~~881507 -6~~
	A	0,5mm	—	PRE ESTANHADO / PRE-TIN	LATÃO / BRASS	881507 -5
OBSOLETE	~~—~~	~~—~~	~~—~~	~~—~~	~~BRONZE FOSF / PHOS BRONZE~~	~~881507 -3~~
OBSOLETE	~~—~~	~~—~~	~~0,45mm~~	~~ESTANHADO / ELETRO TIN~~	~~LATÃO / BRASS~~	~~881507 -2~~
	A	0,5mm	—	—	LATÃO / BRASS	881507 -1
	REELING DIRECTION	ESPESSURA TAB	GAP SIZE	FINISH	MATERIAL	PART NUMBER

2,03-3,05	0,5-1,5 mm²
INS.RANGE	WIRE RANGE

THIS DRAWING IS A CONTROLLED DOCUMENT.

DIMENSIONS: mm

TOLERANCES UNLESS OTHERWISE SPECIFIED:
0 PLC ±-
1 PLC ±0,5
2 PLC ±-
3 PLC ±-
4 PLC ±-
ANGLES ±1°

MATERIAL SEE TABLE
FINISH SEE TABLE

DWN NCLAPRESA 07NOV2012
CHK JRGOLDCHMIDT 07NOV2012
APVD BRIGHETO 07NOV2012
PRODUCT SPEC -
APPLICATION SPEC -
WEIGHT -

TE Connectivity

NAME
RECEPTACLE .110 SERIES
FASTIN-FASTON
-

SIZE	CAGE CODE	DRAWING NO	RESTRICTED TO
A3	00779	C-881507	-

Customer Drawing | SCALE 5:1 | SHEET 1 OF 1 | REV D5