

THIS DRAWING IS UNPUBLISHED. RELEASED FOR PUBLICATION -,- .
© COPYRIGHT - By - ALL RIGHTS RESERVED.

LOC	DIST
—	—

REVISIONS

P	LTR	DESCRIPTION	DATE	DWN	APVD
	F4	REVISED PER ECR-21-102487	26APR2021	MK	EW

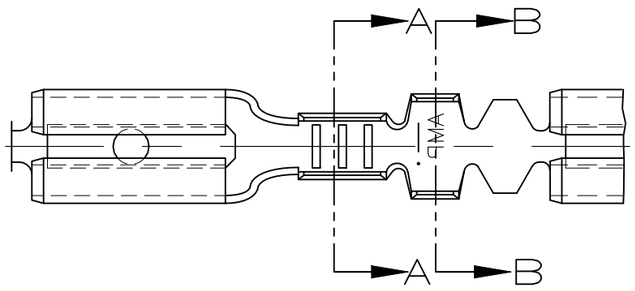


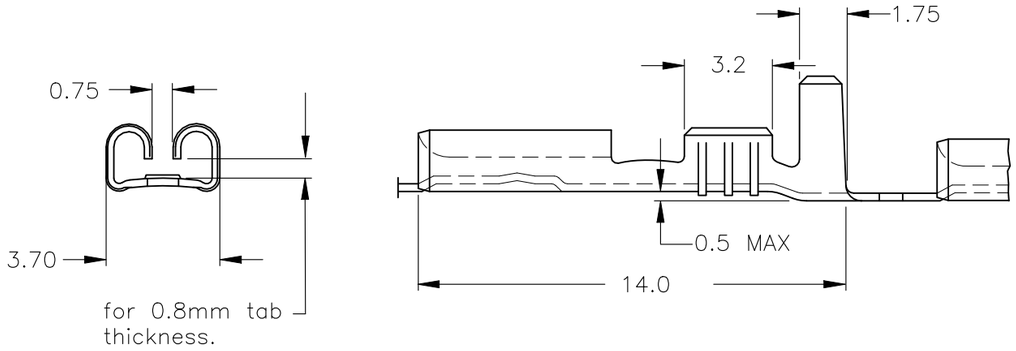

NOTES:


1. FOR USE ON MINIATURE APPLICATORS (LEFT-RIGHT FEED) AND STANDARD APPLICATORS (RIGHT-LEFT FEED).
2. FOR USE ON MINIATURE APPLICATORS (AMP-O-MATOR APPLICATION) (LEFT-RIGHT FEED).
3. REELED WITH PAPERCOVER.
4. OBSOLETE PARTS: OBSOLETE CIS STREAMLINING PER D.RENAUD/D.SINISI

NOTES	FINISH	MATERIAL	PART NUMBER
4 OBSOLETE 3 1	UNPLATED	PH.BRONZE	~~1-160534-1~~
3 1	UNPLATED	BRASS	1-160534-0
1	PRE-TINPLATED	PH.BRONZE	160534-9
4 OBSOLETE 2 1	UNPLATED	PH.BRONZE	~~160534-8~~
2 1	TINPLATED	BRASS	~~160534-7~~
2 1	UNPLATED	BRASS	~~160534-6~~
1	PRE-TINPLATED	BRASS	160534-5
1	UNPLATED	PH.BRONZE	160534-4
1	SILVERPLATED	BRASS	160534-3
1	TINPLATED	BRASS	160534-2
1	UNPLATED	BRASS	160534-1

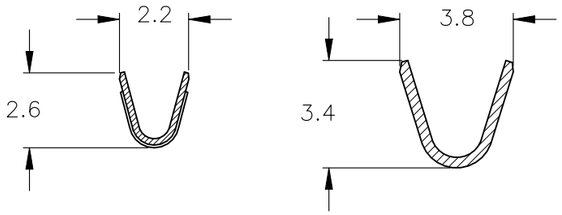

SECTION A-A SECTION B-B

WIRE RANGE : 0.5-1.0 mm²
INSULATION RANGE : 2.0-3.0mm DIA.

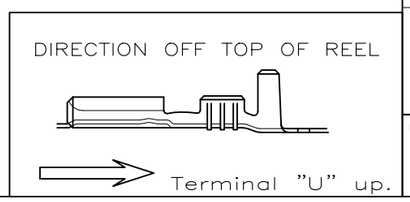

THIS DRAWING IS A CONTROLLED DOCUMENT.

DIMENSIONS: mm

TOLERANCES UNLESS OTHERWISE SPECIFIED:
0 PLC ± -
1 PLC ± 0.30
2 PLC ± 0.15
3 PLC ± -
4 PLC ± -
ANGLES ± -

MATERIAL: SEE TABLE
FINISH: SEE TABLE

DWN J.V.D.HEIJDEN. 08-04-92
CHK A.BIJNEN. -
APVD L.V.SOEST. -
PRODUCT SPEC —
APPLICATION SPEC 114-20109
WEIGHT —

TE Connectivity

NAME .110 SRS FASTON RECEPTACLE.

SIZE	CAGE CODE	DRAWING NO	RESTRICTED TO
A3	00779	C-160534	—

CUSTOMER DRAWING | SCALE — | SHEET 1 OF 1 | REV F4