RELEASED FOR PUBLICATION
LIBRE A LA DIFFUSION
20
© COPYRIGHT BY ALL RIGHTS RESERVED.
TOUS DROITS RESERVES


LOC	DIST
F	7


REVISIONS

P	LTR REV	DESCRIPTION MODIFICATIONS	DATE	DWN DESS.	APVD APP.
	S3	REVISED PER ECR-14-014088	17NOV2014	NK	DC


1 CONTINOUS STRIP ON REEL: FEED 17.9±0.1

2 OBSOLETE.

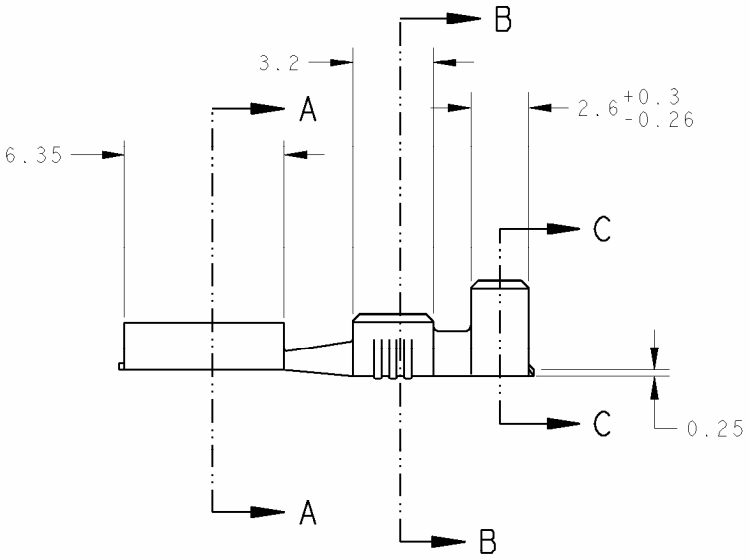


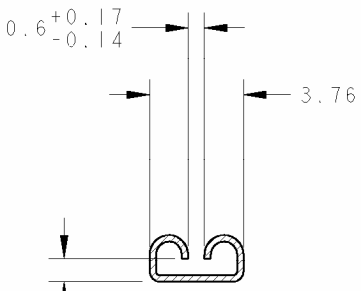


COUPE A-A

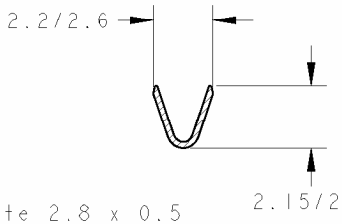

COUPE B-B

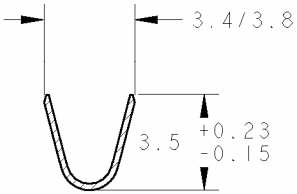

COUPE C-C

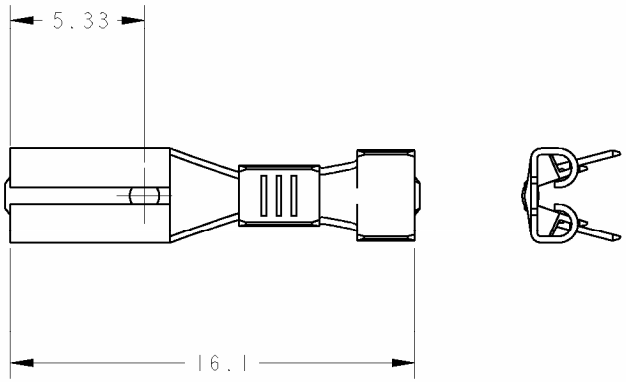

	DIA. ISOLANT	SECTION mm²	Ep. TAB	FINITION	MATIERE	REFERENCE VRAC PREFORME	REFERENCE VRAC	REFERENCE
2	1.5 2.5	0.3 1	0.5	DORE	LAITON	~~141286-3~~	~~140719-3~~	~~140717-4~~
2	1.5 2.5	0.3 1	0.5	ARGENTE	LAITON	-	~~140719-4~~	~~140717-3~~
	1.5 2.5	0.3 1	0.5	PRE-ETAME	LAITON	141286-2	140719-2	140717-2
	1.5 2.5	0.3 1	0.5	BRUT	LAITON	2 ~~141286-1~~	2 ~~140719-1~~	140717-1

DIMENSIONS: mm

TOLERANCES UNLESS OTHERWISE SPECIFIED:
TOLERANCES NON SPECIFIEES (SAUF NB DE DECIMALES):
0 PLC /DEC: ±-
1 PLC /DEC: ±-
2 PLC /DEC: ±0.13
3 PLC /DEC: ±-
4 PLC /DEC: ±-
ANGLES ±-

MATERIAL /MATIERE V.table
FINISH /FINITION V.table

DWN/DESSINE 27MAR2001 C. COMBEDOUZON
CHK/VERIFIE 02APR2001 V.FONDREVELLE
APVD/APPROUVE 02APR2001 G.ROBERT
PRODUCT SPEC SPEC. PRODUIT -
APPLICATION SPEC SPEC. APPLICATION 114-35000
WEIGHT MASSE APPROX. -

TE Connectivity

NAME TITRE
110 SERIES
FASTON RECEPTACLE
-

SIZE FORMAT A3 | CAGE CODE 00779 | DRAWING NO No PLAN C-140717 | RESTRICTED TO RESERVE A -

CUSTOMER DRAWING /PLAN CLIENT UNIQUEMENT POUR REFERENCE | SCALE ECHELLE 5:1 | SHEET FEUILLE | OF DE | REV S3