

THIS DRAWING IS UNPUBLISHED. RELEASED FOR PUBLICATION 2012
© COPYRIGHT 2012 BY TE CONNECTIVITY ALL RIGHTS RESERVED.

creo
Creo Parametric 2.0
DO NOT REVISE EXCEPT BY CAD


REVISIONS

P	LTR	DESCRIPTION	DATE	DWN	APVD
	C	REDRAW BY CAD ECO-14-08818	22SEP2014	NCL	LWP
	C1	REVISED BY ECO 16-003723	29JUN2016	HC	WLS

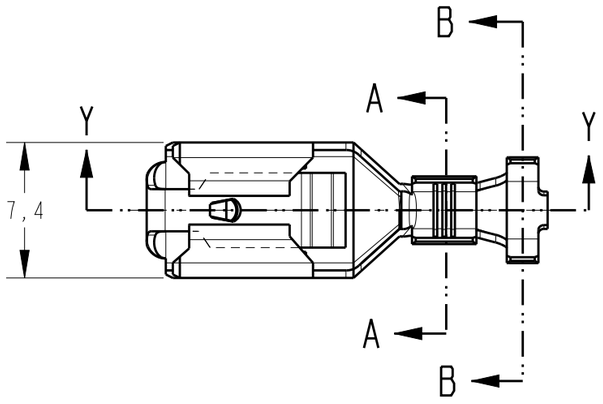


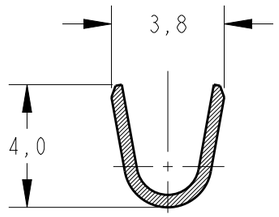


SECTION A-A
SCALE 5:1

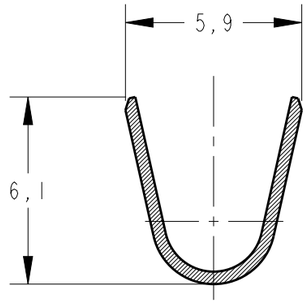

SECTION B-B
SCALE 5:1

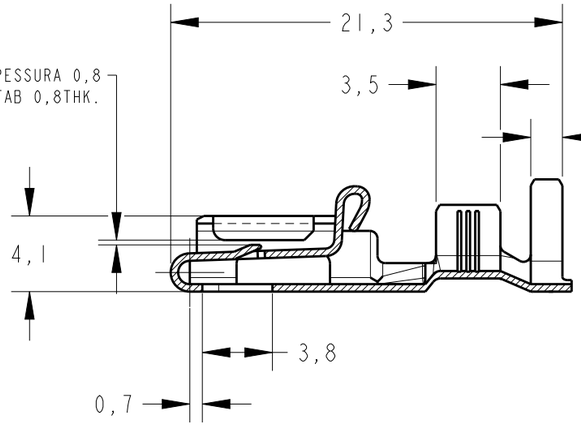

SECTION Y-Y

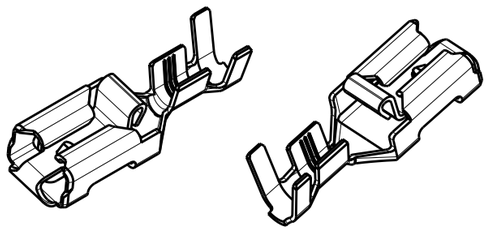

PERSPECTIVE VIEWS
SCALE 2:1

OBSOLETE	~~ESTANHADO/TIN PLATED~~	~~LATÃO / BRASS~~	~~880645 -9~~
	PRÉ ESTANHADO/PRE TIN	LATÃO / BRASS	880645 -6
	ESTANHADO/TIN PLATED	BRONZE FOSF./PHOSP BRONZE	880645 -4
OBSOLETE	~~ESTANHADO/TIN PLATED~~	~~LATÃO / BRASS~~	~~880645 -3~~
OBSOLETE	~~—~~	~~BRONZE FOSF./PHOSP BRONZE~~	~~880645 -2~~
	—	LATÃO / BRASS	880645 -1
	FINISH	MATERIAL	PART NUMBER

INS.RANGE	WIRE RANGE
∅2,7-4,0mm	>1,0-2,5mm²

THIS DRAWING IS A CONTROLLED DOCUMENT.

DIMENSIONS: mm

TOLERANCES UNLESS OTHERWISE SPECIFIED:
0 PLC ±-
1 PLC ±0,3
2 PLC ±0,1
3 PLC ±-
4 PLC ±-
ANGLES ±30'

MATERIAL SEE TABLE -
FINISH SEE TABLE -

DWN NCLAPRESA 16JUL2012
CHK JRGOLDSCHMIDT 16JUL2012
APVD - 16JUL2012
PRODUCT SPEC -
APPLICATION SPEC -
WEIGHT -

TE Connectivity

NAME
TERMINAL POSITIVE LOCK RECEPT
-

SIZE	CAGE CODE	DRAWING NO	RESTRICTED TO
A3	00779	C-880645	-

Customer Drawing | SCALE - | SHEET 1 OF 1 | REV C1