THIS DRAWING IS UNPUBLISHED. RELEASED FOR PUBLICATION 2011
© COPYRIGHT 2011 23 ALL RIGHTS RESERVED.


LOC	DIST
A1	-


REVISIONS

P	LTR	DESCRIPTION	DATE	DWN	APVD
	H2	REVISED PER ECO-11-005294	21MAR2011	RK	HMR
	J	REVISED PER ECR-21-100134	15FEB2021	BDA	DH


NOTES:

1. FOR USE ON MINIATURE APPLICATORS (LEFT-RIGHT FEED) AND STANDARD APPLICATORS (RIGHT-LEFT FEED).
2. FOR USE ON MINIATURE APPLICATORS (AMP-O-MATOR APPLICATION). (LEFT-RIGHT FEED).
3. OBSOLETE PARTS: OBSOLETE CIS STREAMLINING PER D.RENAUD/D.SINISI

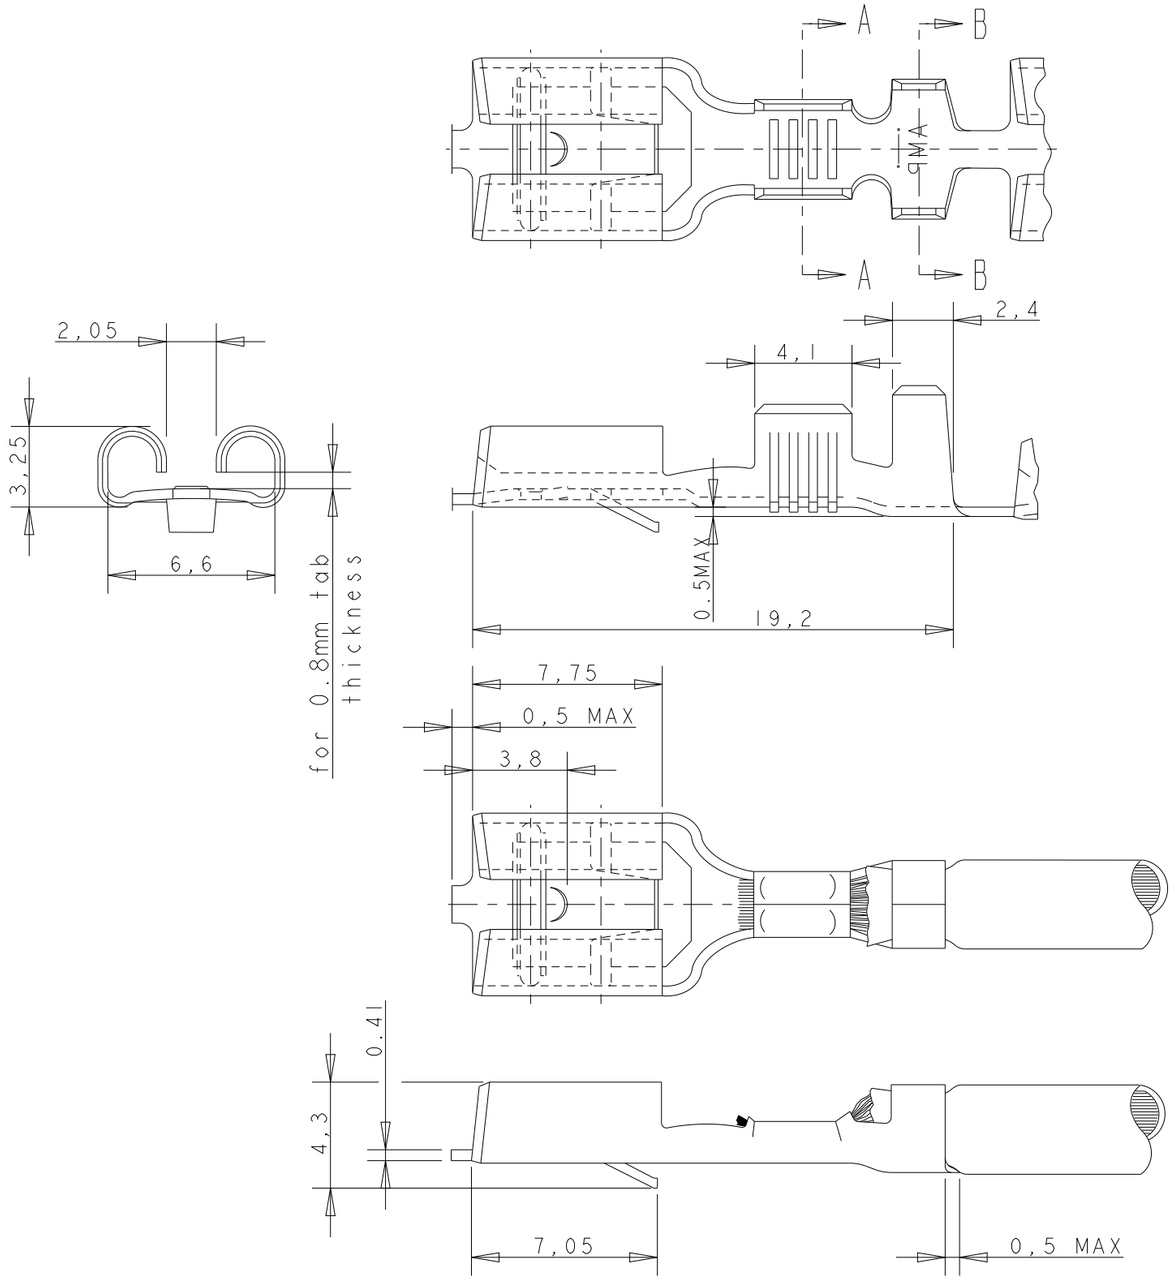

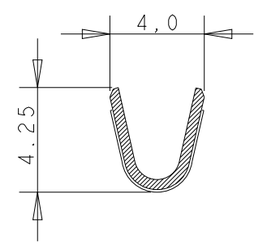

SECTION A-A

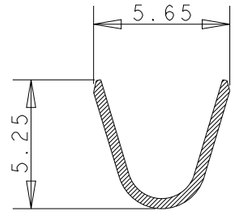

SECTION B-B


OBSOLETE	NOTES	FINISH	MATERIAL	PART NUMBER
3	1	PRE-TINPLATED	PH.BRONZE	~~6-160446-8~~
	1	PRE-TINPLATED	BRASS	~~6-160446-7~~
	1 2	TINPLATED	PH.BRONZE	~~6-160446-6~~
	1 2	SILVER OVER NICKEL PLATED	PH.BRONZE	5-160446-8
	1 2	SILVER OVER NICKEL PLATED	BRASS	5-160446-6
	1	TINPLATED	BRASS	5-160446-5
	1	UNPLATED	BRASS	5-160446-4
	1	TINPLATED	PH.BRONZE	5-160446-2
	1	UNPLATED	PH.BRONZE	5-160446-1

GENERAL TOLERANCES ±0.3

WIRE RANGE : 1,0-2,5 mm2

INSULATION RANGE : 3,0-4,1mm DIA.


DIRECTION OFF TOP OF REEL

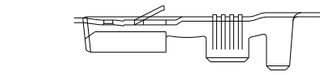

Terminal "U" down.

THIS DRAWING IS A CONTROLLED DOCUMENT.

DIMENSIONS: mm

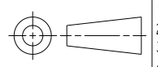

TOLERANCES UNLESS OTHERWISE SPECIFIED:

0 PLC ±-
1 PLC ±-
2 PLC ±-
3 PLC ±-
4 PLC ±-
ANGLES ±1°

MATERIAL SEE TABLE

FINISH SEE TABLE

DWN J.V.LIEMPT. 21MAR1992
CHK A.BIJNEN. -
APVD L.V.SOEST. -
PRODUCT SPEC -
APPLICATION SPEC -
WEIGHT -

TE Connectivity

NAME .250 SRS FASTIN-ON RECEPTACLE
-
-

SIZE	CAGE CODE	DRAWING NO	RESTRICTED TO
A3	00779	C-160446	

CUSTOMER DRAWING | SCALE 1:1 | SHEET 1 OF 1 | REV J