

THIS DRAWING IS UNPUBLISHED. RELEASED FOR PUBLICATION –,– .
© COPYRIGHT – BY TYCO ELECTRONICS CORPORATION. ALL INTERNATIONAL RIGHTS RESERVED.

LOC	DIST
—	—

REVISIONS

P	LTR	DESCRIPTION	DATE	DWN	APVD
	G1	REVISED PER ECO-09-009918	4/23/09	SS	PD

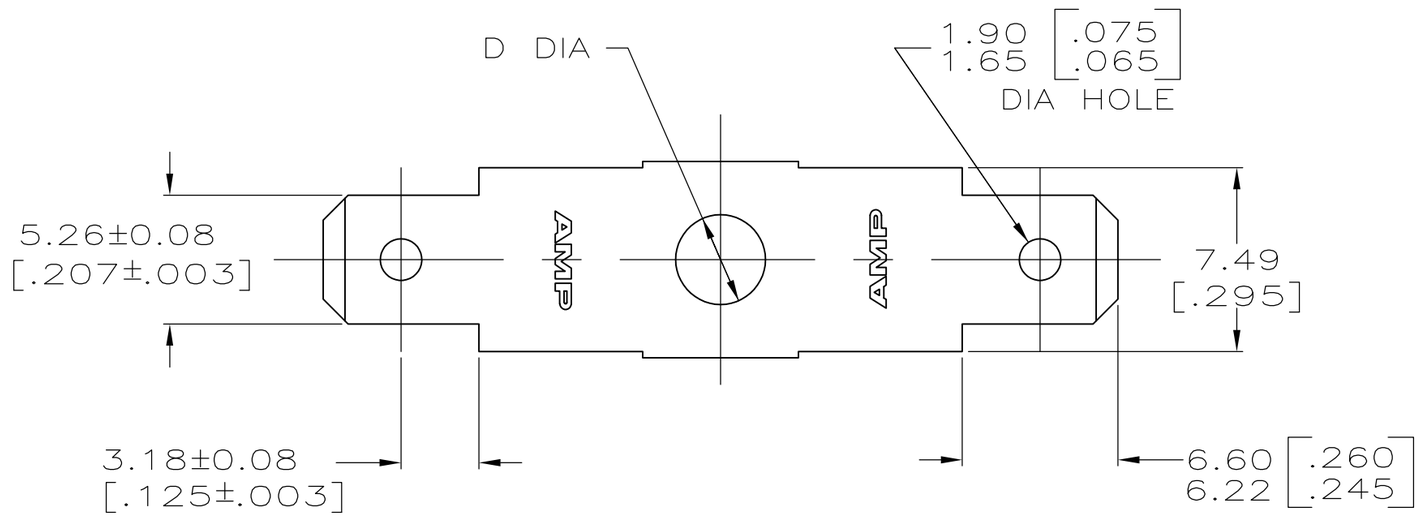

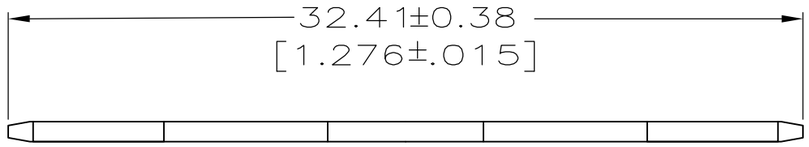

1 SUPPLIED IN LOOSE PIECE.

△2 ELECTRICAL TEST TAB ONLY.

	D DIA ±0.076 [.003]	STUD #	FINISH	MATERIAL	PART NO.
	3.68 [.145]	6	0.002032 [.000080] MIN TIN	0.813±0.012 [.032±.0005] CR STEEL	60922-5 △2
	3.68 [.145]	6	0.002032 [.000080] MIN TIN	0.813±0.025 [.032±.001] BRASS	60922-4
OBSOLETE	~~5.00 [.197]~~	~~10~~	~~–~~	~~0.813±0.025 [.032±.001] BRASS~~	~~60922-3~~
	4.34 [.171]	8	–	0.813±0.025 [.032±.001] BRASS	60922-2
	3.68 [.145]	6	–	0.813+0.007 [.032±.0003] BRASS	60922-1

THIS DRAWING IS A CONTROLLED DOCUMENT.

DIMENSIONS: mm [INCHES]

TOLERANCES UNLESS OTHERWISE SPECIFIED:

0 PLC	± –
1 PLC	± –
2 PLC	± 0.25 [.010]
3 PLC	± –
4 PLC	± –
ANGLES	± –

MATERIAL: SEE TABLE

FINISH: SEE TABLE

DWN	JR RUTH	8/6/96
CHK	MS FEHER	8/6/96
APVD	P DESANTIS	8/6/96
PRODUCT SPEC	—	
APPLICATION SPEC	—	
WEIGHT	—	

CUSTOMER DRAWING

Tyco Electronics

Tyco Electronics Corporation
Harrisburg, PA 17105-3608

NAME: TAB, FASTON, 5.21 [.205] SERIES
–
–

SIZE	CAGE CODE	DRAWING NO	RESTRICTED TO
A3	00779	C-60922	—

SCALE	SHEET	REV
4:1	1 OF 1	G1