


© – TE Connectivity. All Rights Reserved.

REVISIONS					
P	LTR	DESCRIPTION	DATE	DWN	APVD
	R5	REVISED PER ECR-22-160893	14DEC2022	DB	BW

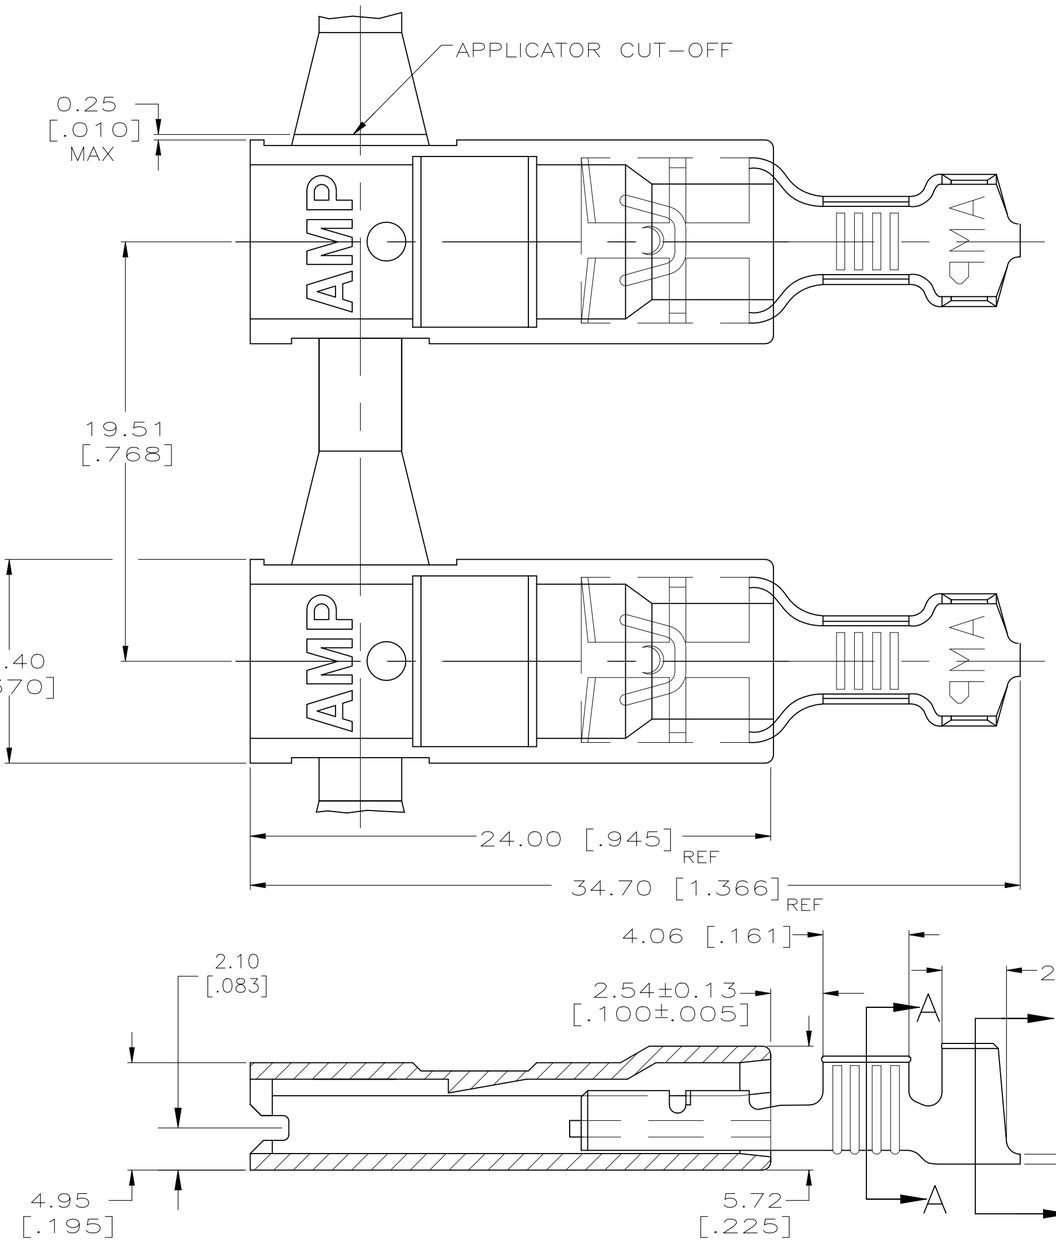

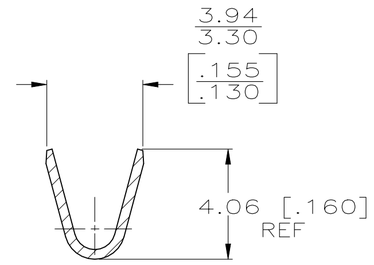

SECTION A–A

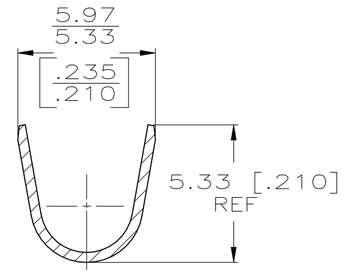

SECTION B–B

1 LOW-INSERTION FASTON TERMINALS, BASE P/N 63306, ARE USED IN THIS PRODUCT.

△2 TIN PLATE PER MIL-T-10727.

△3 MATERIAL: HOUSING – 6/6 NYLON
TERMINAL – BRASS

△4 FINISH: HOUSING – COLOR, NATURAL
TERMINAL – SEE TABLE

OBSOLETE	~~BULK~~	△2 ~~TIN PLATE~~	2.79–4.32 [.110–.170] DIA	0.8–2.0 mm² [18–14]	0.813 [.032]	~~5-520963-2~~
OBSOLETE	~~BULK~~	~~PLAIN~~				~~5-520963-1~~
STANDARD	BULK	△2 TIN PLATE				520963-2
STANDARD	PACKAGING	PLAIN				520963-1
PACKAGING		TERMINAL FINISH	INSULATION RANGE	WIRE SIZE	MATING TAB THK ±0.025 [±.001]	PART NO.

THIS DRAWING IS A CONTROLLED DOCUMENT.

DIMENSIONS: INCHES

TOLERANCES UNLESS OTHERWISE SPECIFIED:
0 PLC ± –
1 PLC ± –
2 PLC ± –
3 PLC ± 0.25 [.010]
4 PLC ± –
ANGLES ± –

MATERIAL △3

FINISH △4

DWN	JR RUTH 6/27/89
CHK	MS FEHER 6/27/89
APVD	R KUZO 6/27/89
PRODUCT SPEC	108-1285
APPLICATION SPEC	114-2124
WEIGHT	0.000000

TE Connectivity

NAME: ASSEMBLY, ULTRA-POD, RECEPTACLE, 6.35 [.250] SERIES

SIZE	CAGE CODE	DRAWING NO	RESTRICTED TO
A2	00779	C-520963	–

CUSTOMER DRAWING | SCALE 5:1 | SHEET 1 OF 1 | REV R5

520963