THIS DRAWING IS UNPUBLISHED. RELEASED FOR PUBLICATION –,– .
© COPYRIGHT – By – ALL RIGHTS RESERVED.

LOC	DIST
AF	50

REVISIONS

P	LTR	DESCRIPTION	DATE	DWN	APVD
	AS2	REVISED PER ECR–19–018151	12NOV2020	AA	EW

1 CONTINUOUS STRIP ON REELS.

△2 PART TO BE PUT ON PLASTIC REELS.

△3 FINISH LEAD–FREE, MATTE TIN OVER NICKEL

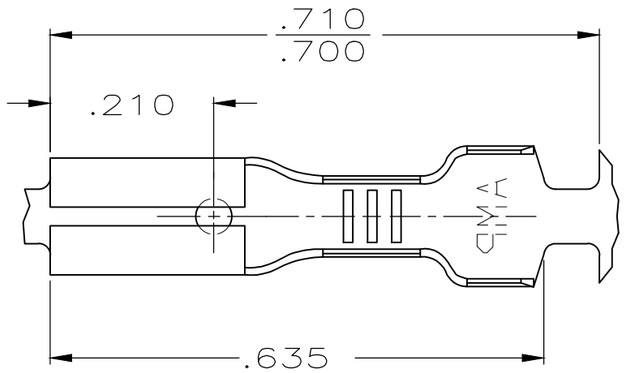

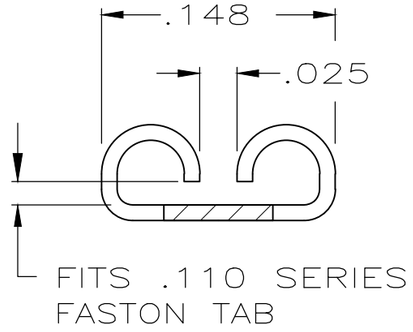

VIEW A–A

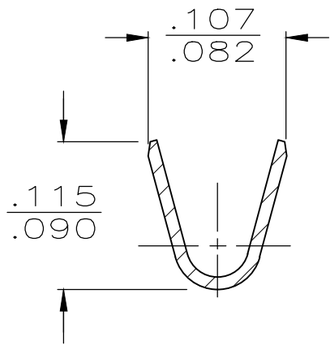

SECTION B–B

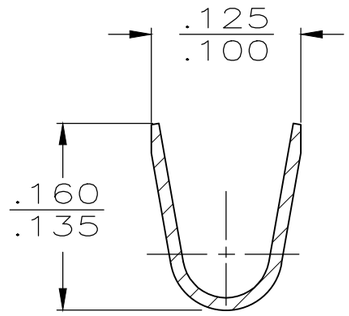

SECTION C–C

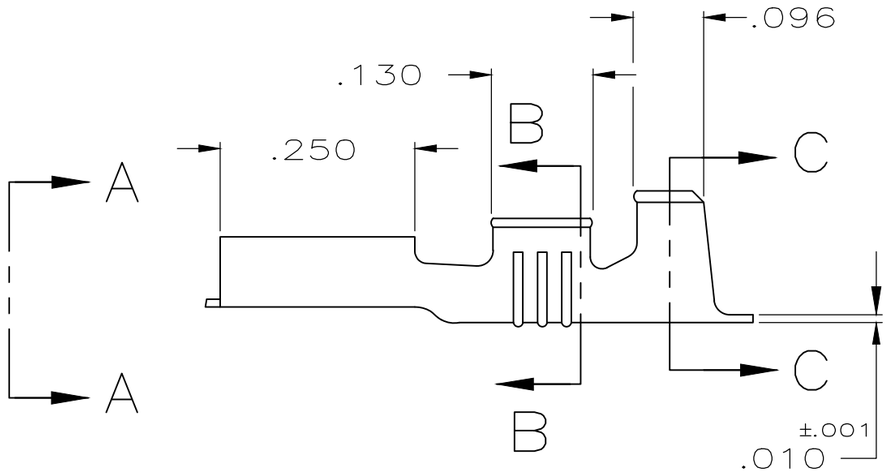

OBSOLETE	△3	BRASS	.060–.100	22–18	.016	~~60118–5~~
	PRE–TIN	BRASS				60118–4 △2
OBSOLETE	SILVER	#4H PHOS BRZ				~~60118–2~~
	PRE–TIN	BRASS				60118–1
	FINISH	MATERIAL	INSUL RANGE	WIRE SIZE	MATING TAB THK ±.001	PART NUMBER

THIS DRAWING IS A CONTROLLED DOCUMENT.

DIMENSIONS: INCHES

TOLERANCES UNLESS OTHERWISE SPECIFIED:
0 PLC ± –
1 PLC ± –
2 PLC ± –
3 PLC ± .015
4 PLC ± –
ANGLES ± –

MATERIAL: SEE TABLE

FINISH: SEE TABLE

DWN	JR RUTH	6/23/87
CHK	G YETTER	6/23/87
APVD	C MEYERS	6/23/87
PRODUCT SPEC	—	
APPLICATION SPEC	—	
WEIGHT	—	

TE Connectivity

NAME: RECEPTACLE, FASTON,™ .110 SERIES

SIZE	CAGE CODE	DRAWING NO	RESTRICTED TO
A3	00779	C-60118	—

CUSTOMER DRAWING | SCALE NTS | SHEET 1 OF 1 | REV AS2