
THIS DRAWING IS UNPUBLISHED. RELEASED FOR PUBLICATION -,- .
© COPYRIGHT - By - ALL RIGHTS RESERVED.

LOC	DIST
AF	50

REVISIONS

P	LTR	DESCRIPTION	DATE	DWN	APVD
	G1	REVISED PER ECR-19-018151	12NOV2020	AA	EW

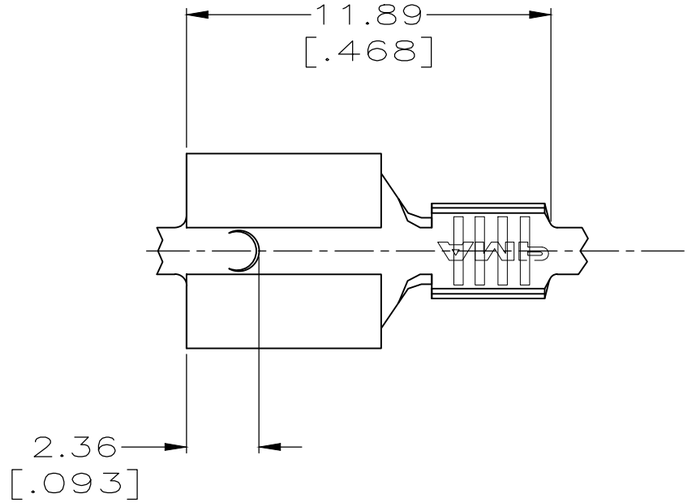



1 CONTINUOUS STRIP ON REELS

2 MATING TAB THK TO BE 0.81±0.025 [.032±.001].


3 WIRE SIZE IS [#22-#18] AWG.

4 FEED IS 13.46±0.13 [.530±.005].

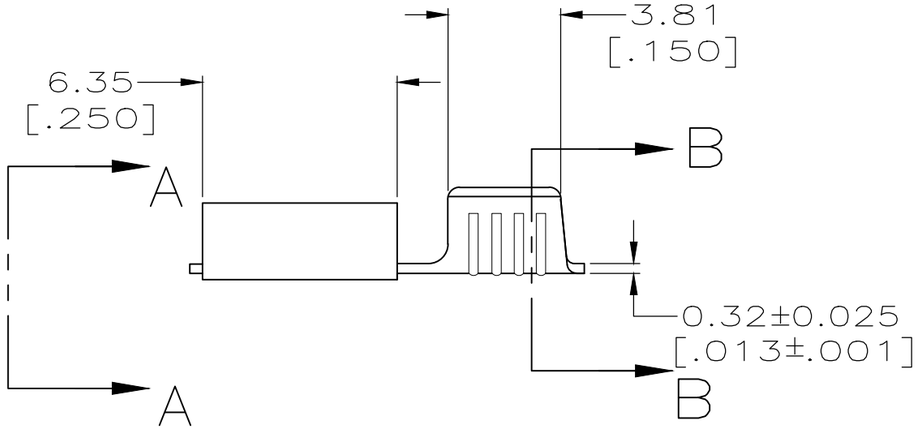

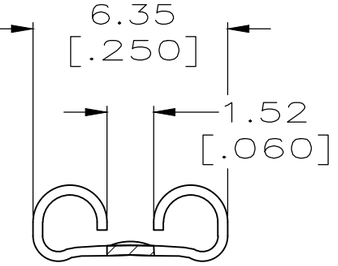

VIEW A-A

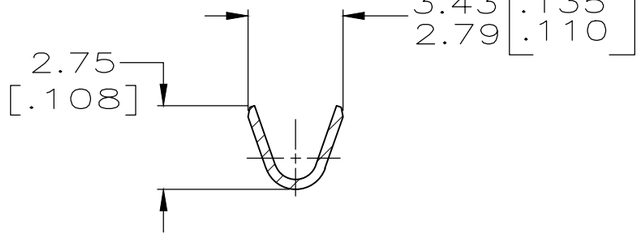

SECTION B-B

OBSOLETE

OBSOLETE	~~TIN~~	~~60205-2~~
OBSOLETE	~~-~~	~~60205-1~~
	FINISH	PART NO.

THIS DRAWING IS A CONTROLLED DOCUMENT.

DIMENSIONS: mm [INCHES]

TOLERANCES UNLESS OTHERWISE SPECIFIED:

0 PLC	± -
1 PLC	± -
2 PLC	± 0.38 [.015]
3 PLC	± -
4 PLC	± -
ANGLES	± -

MATERIAL: BRASS

FINISH: SEE TABLE

DWN	JR RUTH	12/18/98
CHK	MS FEHER	12/18/98
APVD	S HEADER	12/18/98
PRODUCT SPEC	-	
APPLICATION SPEC	-	
WEIGHT	-	

CUSTOMER DRAWING

TE Connectivity

NAME: RECEPTACLE, FASTON, 5.21 [.205] SERIES, SPECIAL

SIZE	CAGE CODE	DRAWING NO	RESTRICTED TO
A3	00779	C-60205	-

SCALE	SHEET	REV
5:1	1 OF 1	G1