


REVISIONS					
P	LTR	DESCRIPTION	DATE	DWN	APVD
	N3	REVISED PER ECR-22-160893	14DEC2022	DB	BW

- 1 FASTON TERMINALS, BASE P/N 63654,
ARE USED IN THIS PRODUCT.
- 2 TIN PLATE PER MIL-T-10727
- 3 MATERIAL: HOUSING - 6/6 NYLON
TERMINAL - BRASS
- 4 FINISH: SEE TABLE

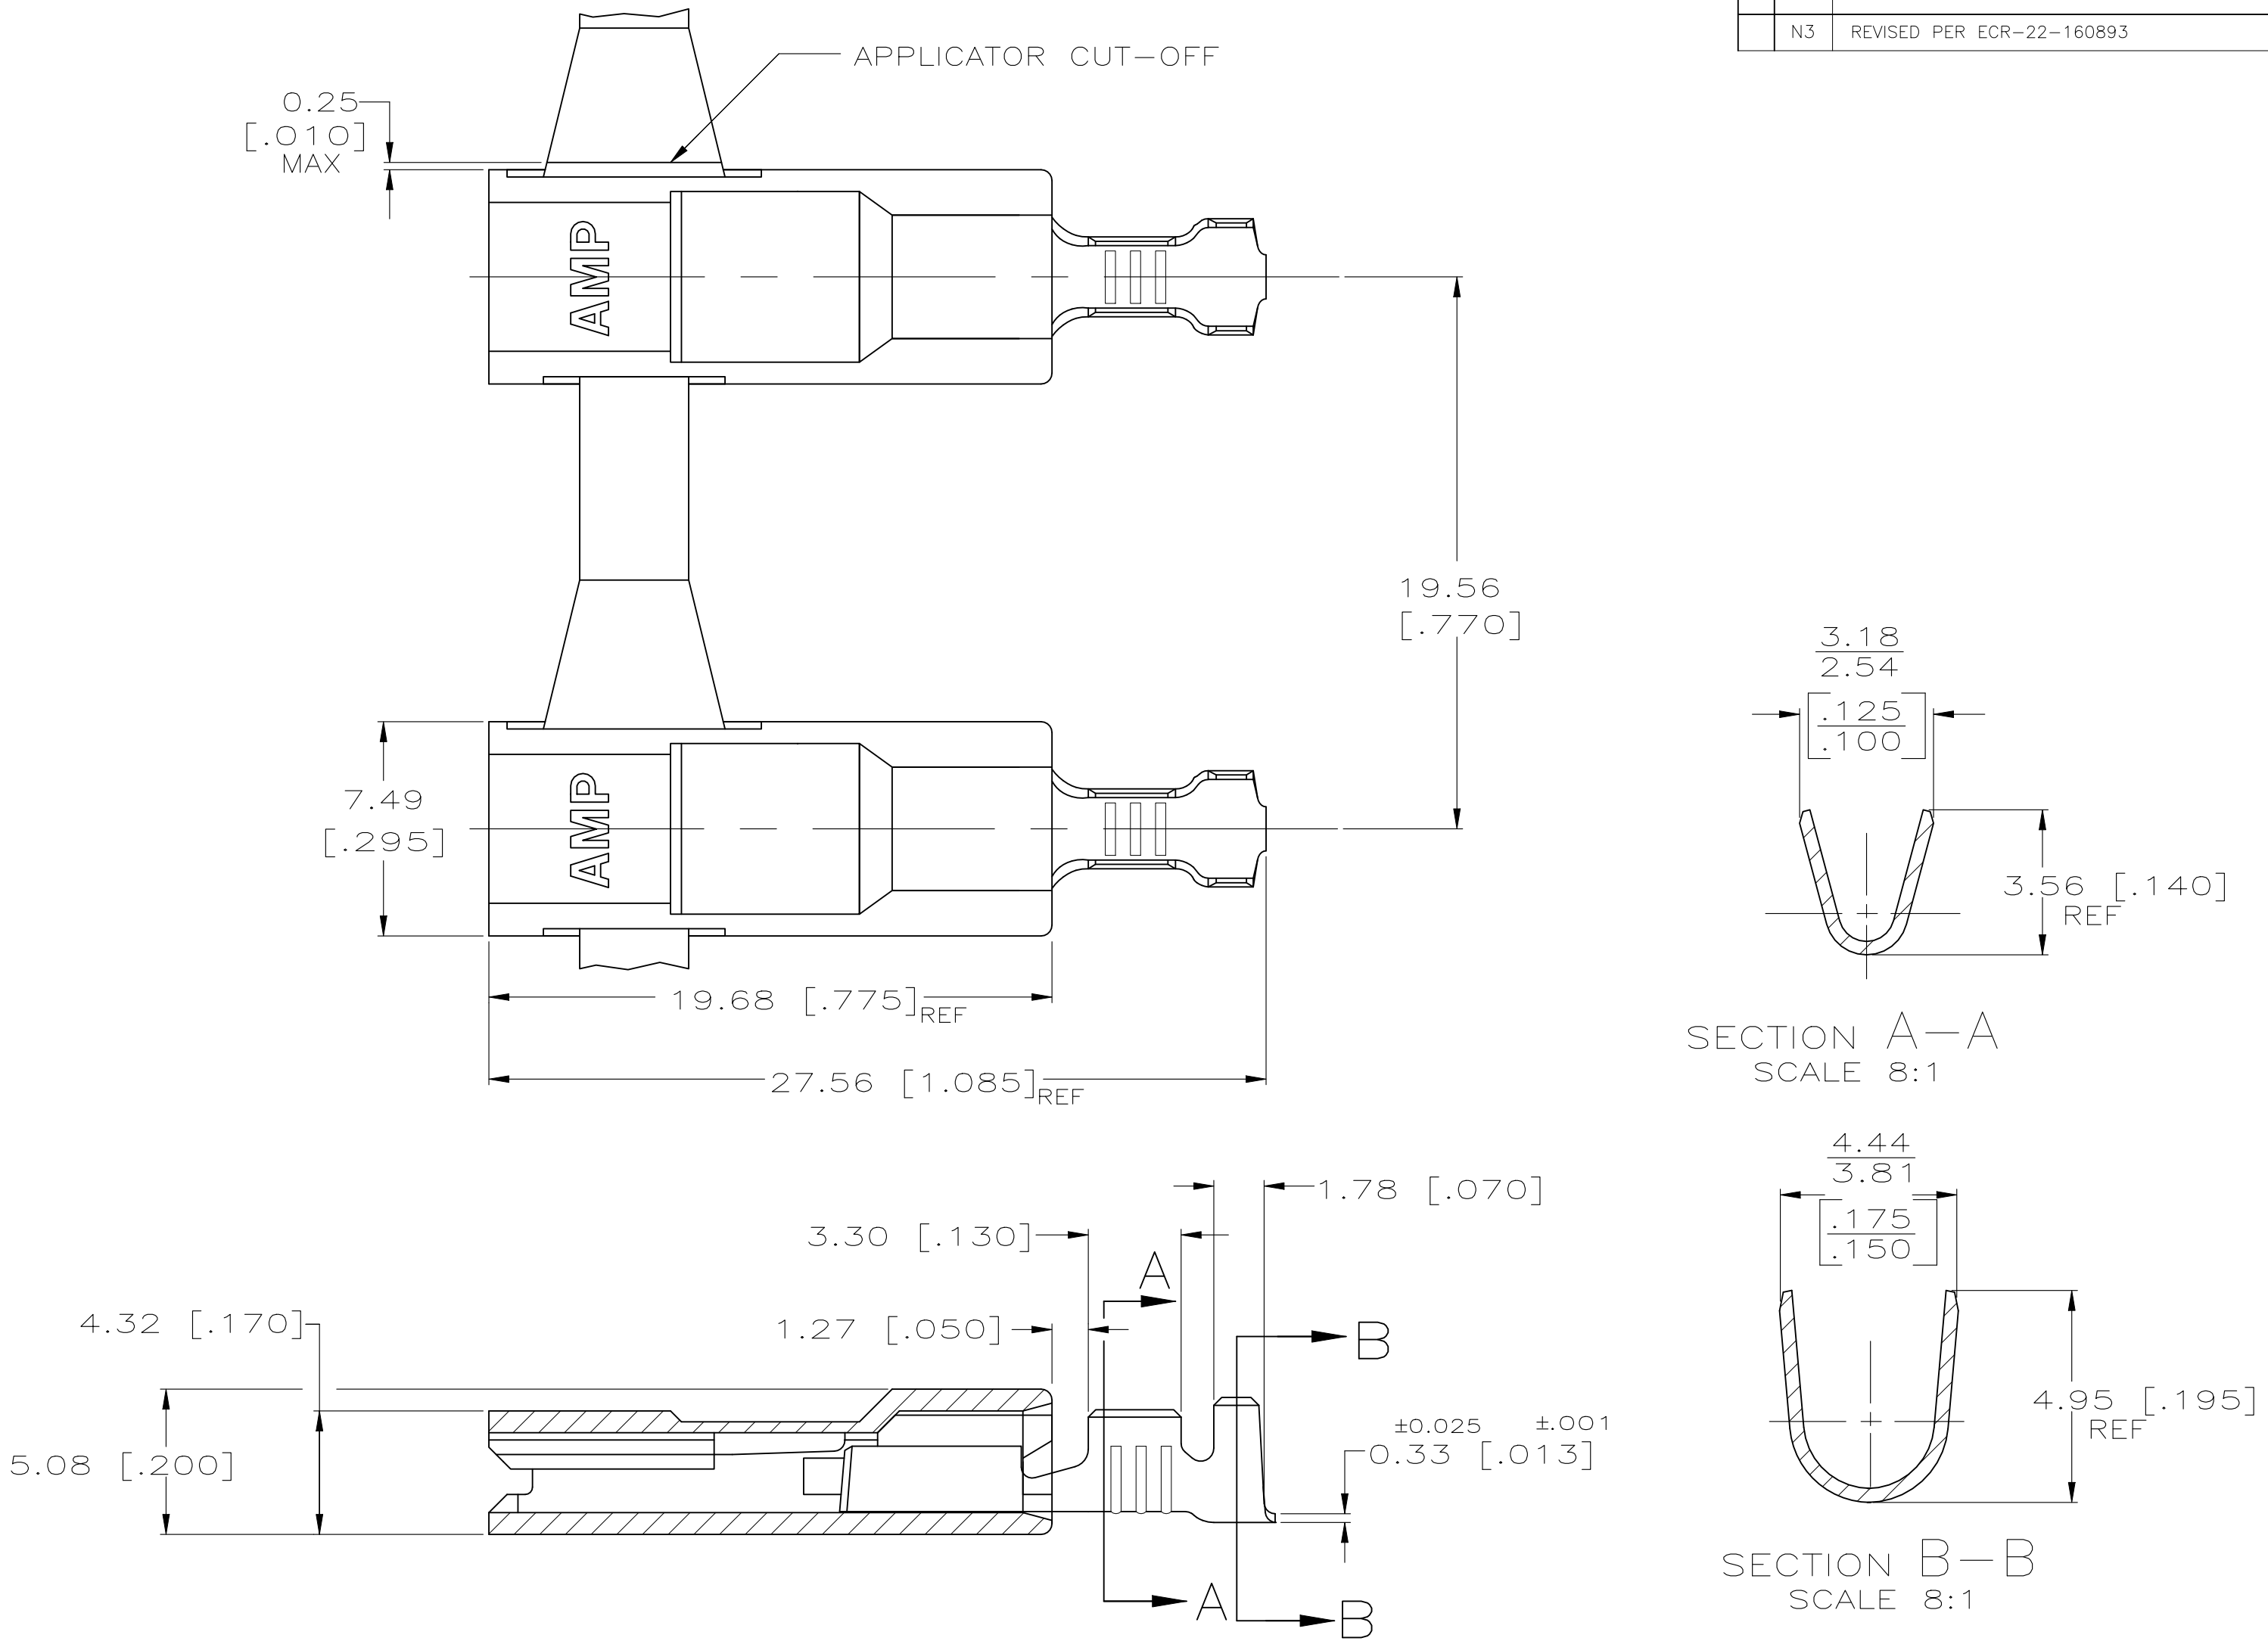

OBSOLETE	~~BULK~~	NATURAL	PLAIN	2.29-3.30 [.090-.130]	0.5-1.3 mm ² [20-16]	0.813 [.032]	~~5-520982-1~~		
	STANDARD	BLACK	PLAIN				520982-8		
		NATURAL	TIN 2				520982-2		
	~~STANDARD~~	NATURAL	PLAIN				~~520982-1~~		
SUPERSEDED	PACKAGING	HOUSING COLOR	TERMINAL FINISH	INSULATION RANGE	WIRE SIZE	MATING TAB THK ±0.025 [±.001]	PART NO.		
				THIS DRAWING IS A CONTROLLED DOCUMENT.		DWN 12/6/90 JR RUTH CHK 12/6/90 MS FEHER APVD 12/6/90 R KUZO	TE Connectivity		
				DIMENSIONS: mm [INCHES]	TOLERANCES UNLESS OTHERWISE SPECIFIED:	PRODUCT SPEC 118-1285 APPLICATION SPEC 114-2124	ASSEMBLY, RECEPTACLE, ULTRA-POD, 4.8 [.187] SERIES		
				MATERIAL - 3	FINISH - 4	WEIGHT 0.000000	SIZE A2	CAGE CODE 00779	DRAWING NO C=520982
						CUSTOMER DRAWING	SCALE 5:1	SHEET 1 of 1	REV N3