

4

3

2

1

THIS DRAWING IS UNPUBLISHED.

RELEASED FOR PUBLICATION

2012



© COPYRIGHT2012

BY TE CONNECTIVITY


ALL RIGHTS RESERVED.

REVISIONS

P	LTR	DESCRIPTION	DATE	DWN	APVD
	G2	REDRAW BY CAD ECO-15-013548	22SEP2015	NCL	DAO
	G3	REVISED DRAWING ECO-18-014178	11SEP2018	NCL	JMN

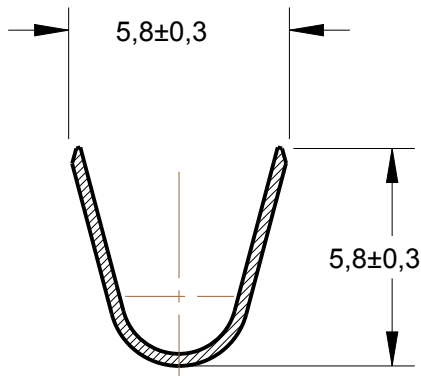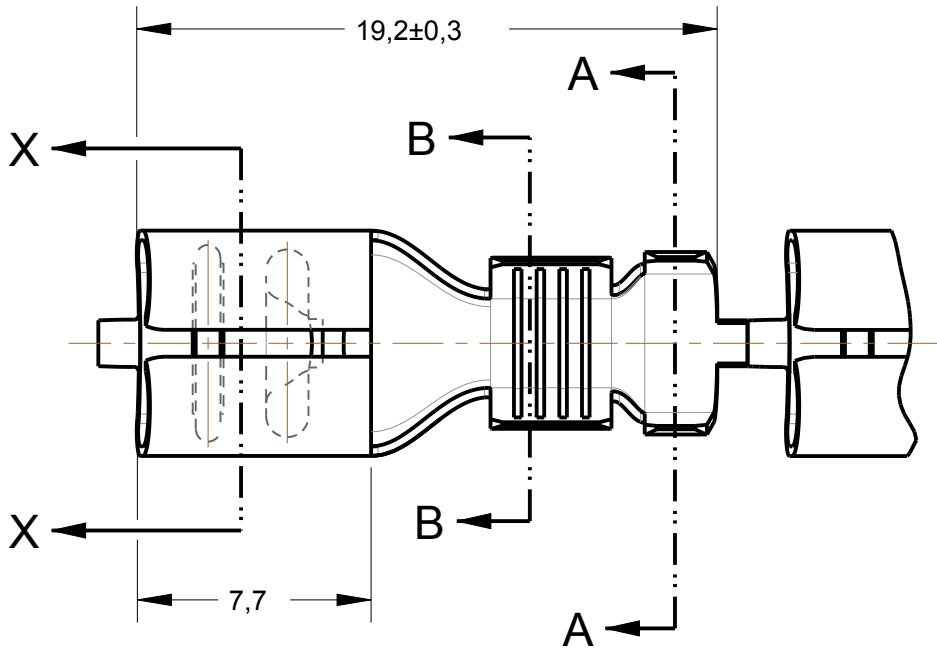

SECTION B-B
SCALE 5:1

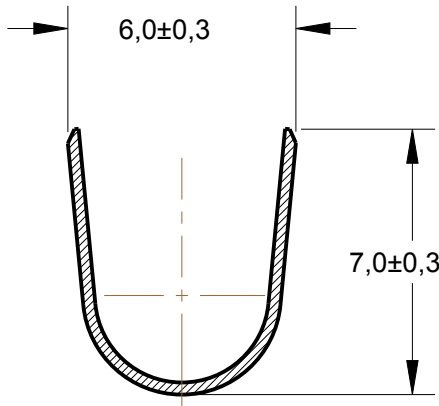



SECTION A-A
SCALE 5:1

1 - OBSOLETE PARTS: OBSOLETE CIS STREAMLING PER D.RENAUD/D.SINISI


OBSOLETE	~~626362-6~~	~~PLATEADO/SILVER PLATED~~	~~BRONZE FOSF./PHOSP BRONZE~~	~~626328-6~~
OBSOLETE	~~626362-5~~	~~PLATEADO/SILVER PLATED~~	~~BRONZE FOSF./PHOSP BRONZE~~	~~626328-5~~
OBSOLETE	~~626362-4~~	~~ESTANHADO / TIN PLATED~~	~~BRONZE FOSF./PHOSP BRONZE~~	~~626328-4~~ 1
OBSOLETE	~~626362-3~~	~~PLATEADO/SILVER PLATED~~	~~LATÃO / BRASS~~	~~626328-3~~ 1
	626362-2	ESTANHADO / TIN PLATED	LATÃO / BRASS	626328 -2
	626362-1	—	LATÃO / BRASS	626328 -1

INS.RANGE	WIRE RANGE	PN LOSSE PIECE	FINISH	MATERIAL	PART NUMBER
Ø 3,4-5,0mm	4,0-6,0mm²				
THIS DRAWING IS A CONTROLLED DOCUMENT.		DWN 22SEP2015 NCLAPRESA	 TE Connectivity		
		CHK 22SEP2015 JRGOLDSCHMIDT			
		APVD 22SEP2015 DAOLIVEIRA			
		PRODUCT SPEC			
		APPLICATION SPEC	NAME - TERMINAL FASTIN-FASTON.250 RECEPT		
		WEIGHT	SIZE A3	CAGE CODE 00779	DRAWING NO C-626328
Customer Drawing		SCALE 3:1	SHEET 1 OF 1	REV G3	

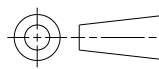DIMENSIONS: mm		TOLERANCES UNLESS OTHERWISE SPECIFIED:	
		0 PLC ±-	
		1 PLC ±0,5	
		2 PLC ±-	
		3 PLC ±-	
		4 PLC ±-	
		ANGLES ±1°	
MATERIAL SEE TABLE		FINISH SEE TABLE	
-		-	

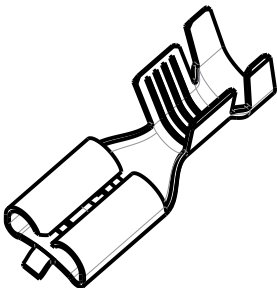

PERSPECTIVE VIEW
SCALE 2:1

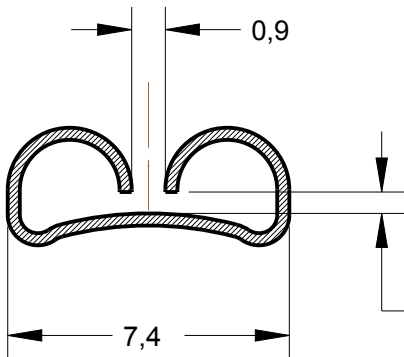

SECTION X-X
SCALE 5:1

PARA LINGUETA
DE 0,8mm ESPESSURA
FOR 0,8mm TAB