

DRAWING MADE IN THIRD ANGLE PROJECTION


THIS DRAWING IS UNPUBLISHED. RELEASED FOR PUBLICATION ,19 .
© COPYRIGHT 19 BY AMP INCORPORATED. ALL INTERNATIONAL RIGHTS RESERVED.

LOC	DIST	P	F
AF	50		


REVISIONS				
ZONE	LTR	DESCRIPTION	DATE	APPD
	V	OBS -1 PER OL10-0216-96	5/28/97	JR/JG

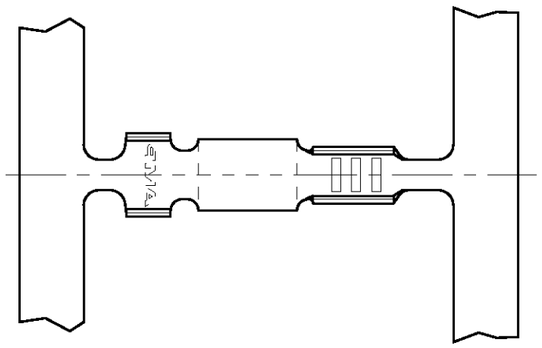

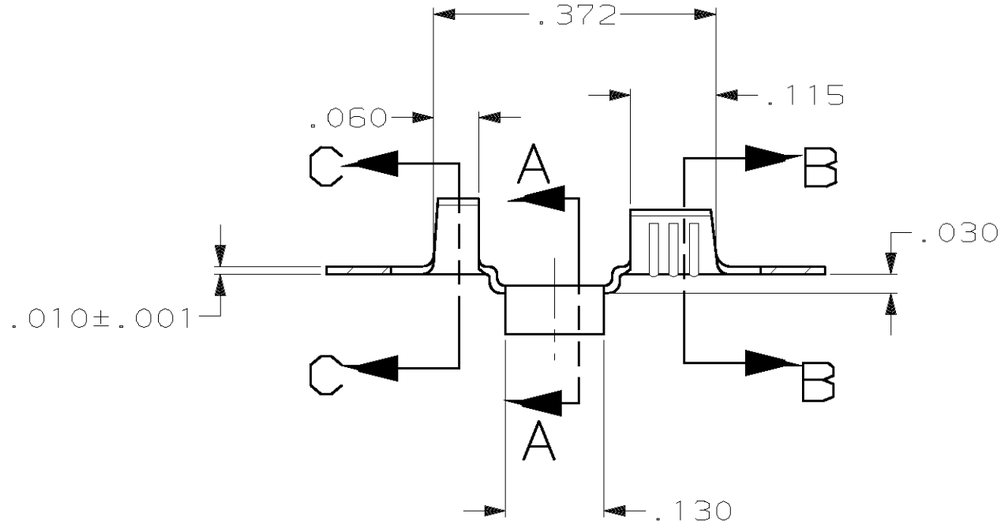


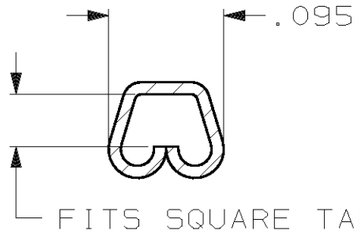

SECTION A–A
SCALE 8:1

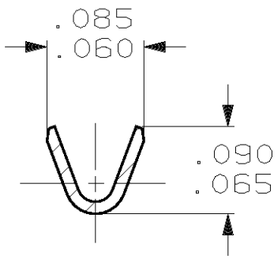

SECTION B–B
SCALE 8:1

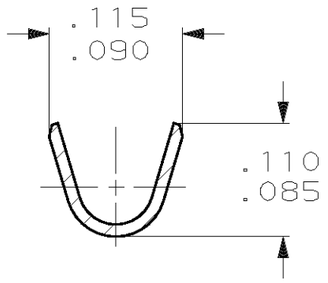

SECTION C–C
SCALE 8:1

1 CONTINUOUS STRIP ON REELS.
2 FEED TO BE .330±.005.

REVERSE REEL PART NO.	FINISH	MATERIAL	PART NO
60524-5	.000080 MIN TIN	H04 BE COPPER	~~60524-4~~
~~60524-8~~	GOLD OVER NICKEL	H04 BRASS	~~60524-3~~
~~60524-6~~	.000080 MIN TIN	H04 BRASS	~~60524-2~~
~~60524-7~~	-	H04 BRASS	~~60524-1~~

DO NOT SCALE PRINT.
UNLESS SPECIFIED
DIMENSIONS IN mm [INCHES]
TOLERANCES ON:
2 PLC DEC ± -
3 PLC DEC ± .015
ANGLES ± -

MATERIAL: SEE TABLE

FINISH: SEE TABLE

DR 1/9/95 JR RUTH
CHK 1/9/95 MS FEHER
APPD 1/9/95 J GILLESPIE
APPD 1/9/95 R REINER
PRODUCT SPEC –
APPLICATION SPEC –
WEIGHT –

AMP Incorporated
Harrisburg, PA 17105-3608

NAME: RECEPTACLE, TAB, WRAP TYPE

SIZE	CAGE CODE	DRAWING NO
B	00779	C-60524

SCALE 5:1 SHEET 1 OF 1

THIS DRAWING IS A CONTROLLED DOCUMENT FOR AMP INCORPORATED. IT IS SUBJECT TO CHANGE AND THE CONTROLLING ENGINEERING ORGANIZATION SHOULD BE CONTACTED FOR THE LATEST REVISION.