

THIS DRAWING IS UNPUBLISHED. RELEASED FOR PUBLICATION –,– .
© COPYRIGHT – By – ALL RIGHTS RESERVED.

LOC	DIST
AF	50

REVISIONS

P	LTR	DESCRIPTION	DATE	DWN	APVD
	AD	REVISED PER ECR–12–013445	18OCT12	KH	PD

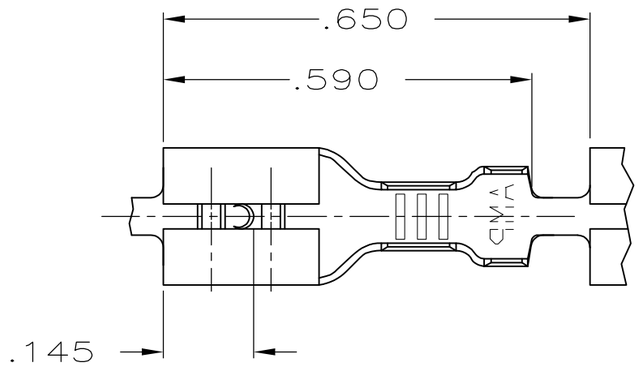


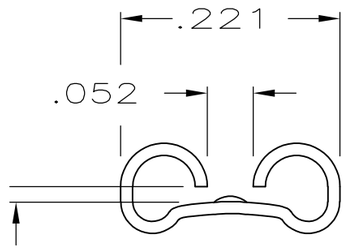


— FITS .187 SERIES FASTON TAB


VIEW A–A

1 CONTINUOUS STRIP ON REELS.

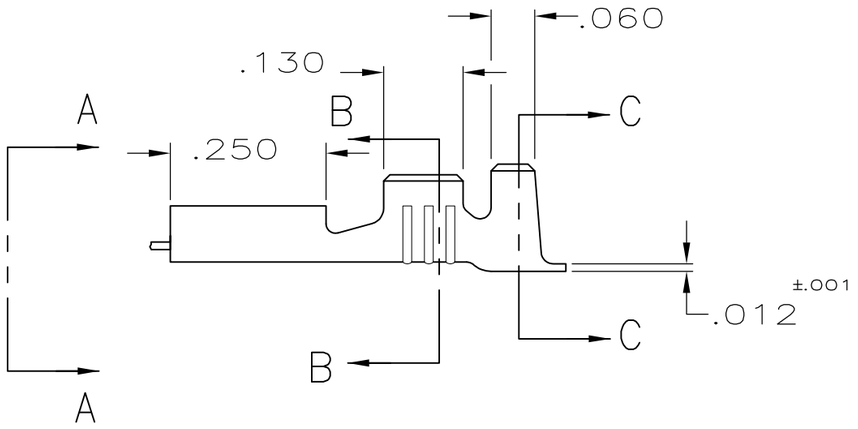

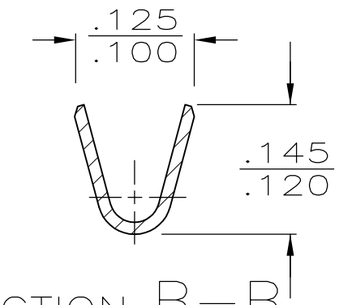

SECTION B–B

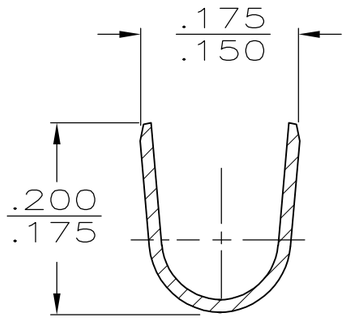

SECTION C–C

	FINISH	MATERIAL	INSULATION RANGE	WIRE SIZE	TAB THK.	PART NUMBER
OBSOLETE	SILVER	#4H PH BRZ	.090–.130	20–16	.015 ±.001	~~42453–3~~
	TIN	BRASS	.090–.130	20–16	.015 ±.001	42453–2
OBSOLETE	———	#4H BRASS	.090–.130	20–16	.015 ±.001	~~42453–1~~

THIS DRAWING IS A CONTROLLED DOCUMENT.

DIMENSIONS: INCHES

TOLERANCES UNLESS OTHERWISE SPECIFIED:
0 PLC ± –
1 PLC ± –
2 PLC ± –
3 PLC ± .015
4 PLC ± –
ANGLES ± –

MATERIAL: SEE ABOVE

FINISH: SEE ABOVE

DWN JR RUTH 10/3/86
CHK G YETTER 10/3/86
APVD R KUZO 10/27/96
PRODUCT SPEC —
APPLICATION SPEC —
WEIGHT —

CUSTOMER DRAWING

TE Connectivity

NAME
.187 SERIES FASTON RECEPTACLE

SIZE	CAGE CODE	DRAWING NO	RESTRICTED TO
A3	00779	C-42453	—

SCALE	SHEET	REV
NTS	1 OF 1	AD