

THIS DRAWING IS UNPUBLISHED. RELEASED FOR PUBLICATION –,– .
© COPYRIGHT – BY TYCO ELECTRONICS CORPORATION. ALL INTERNATIONAL RIGHTS RESERVED.

LOC	DIST
AF	50

REVISIONS

P	LTR	DESCRIPTION	DATE	DWN	APVD
	F1	REV PER ECR 10–002221	29JAN10	JR	PD

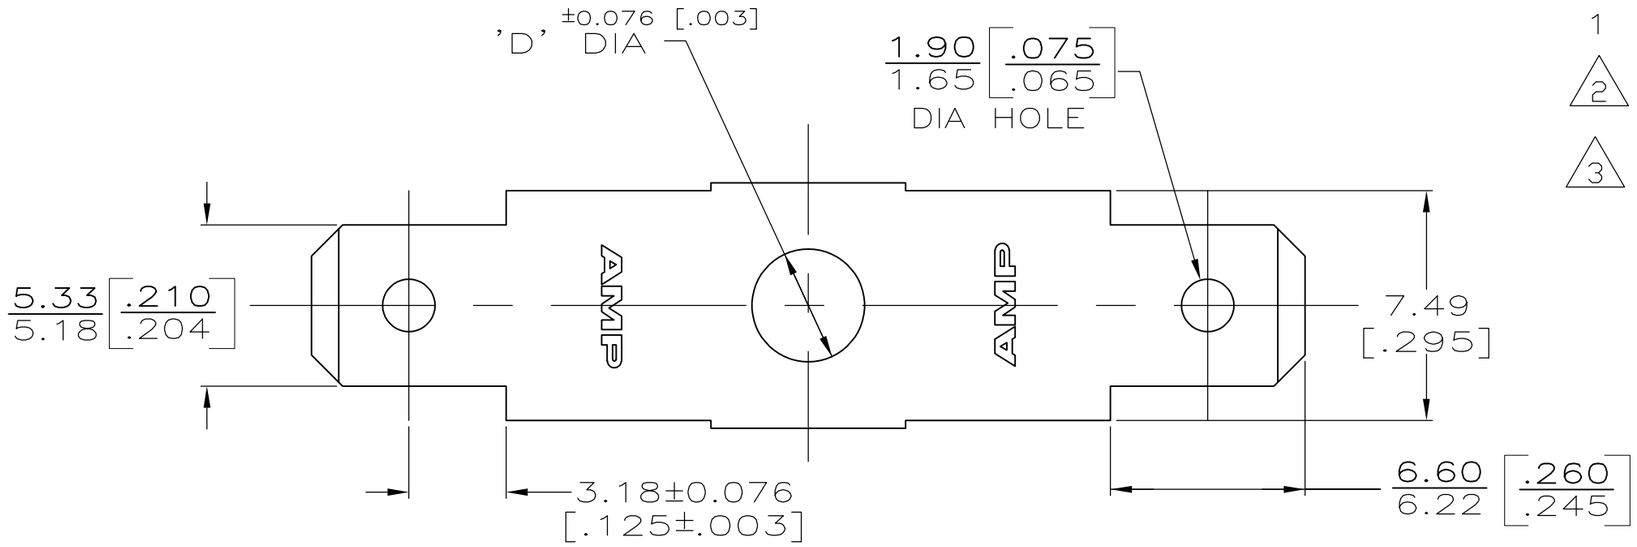

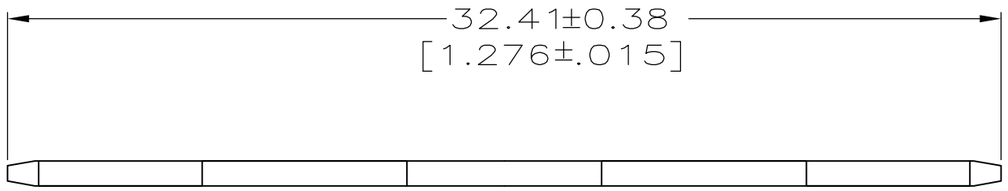

1 SUPPLIED IN LOOSE PIECE

△2 ELECTRICAL TEST TAB ONLY

△3 PRELIMINARY – NOT FOR PRODUCTION

'D' DIA	STUD	FINISH	MATERIAL	PART NO.
3.68 [.145]	6	NONE	0.635±0.012[.025±.0005] BRASS	△3 60921–5
△2 3.68 [.145]	6	TIN	0.51±0.012[.020±.0005] CR STL.	60921–4
OBSOLETE ~~5.00 [.197]~~	~~10~~	~~NONE~~	~~0.51±0.025[.020±.0010] BRASS~~	~~60921–3~~
OBSOLETE ~~4.34 [.171]~~	~~8~~	~~NONE~~	~~0.51±0.025[.020±.0010] BRASS~~	~~60921–2~~
3.68 [.145]	6	NONE	0.51±0.007[.020±.0003] BRASS	60921–1

THIS DRAWING IS A CONTROLLED DOCUMENT.

DIMENSIONS: MM [INCHES]

TOLERANCES UNLESS OTHERWISE SPECIFIED:

0 PLC	± –
1 PLC	± –
2 PLC	± 0.25 [.010]
3 PLC	± –
4 PLC	± –
ANGLES	± –

MATERIAL: SEE TABLE

FINISH: SEE TABLE

DWN	JR RUTH	9/9/94
CHK	MS FEHER	9/9/94
APVD	P DESANTIS	9/9/94
PRODUCT SPEC	–	
APPLICATION SPEC	–	
WEIGHT	–	

CUSTOMER DRAWING

Tyco Electronics Corporation
Harrisburg, PA 17105–3608

NAME: TAB, FASTON, 5.21 [.205] SERIES – –

SIZE	CAGE CODE	DRAWING NO	RESTRICTED TO
A3	00779	C–60921	–

SCALE	SHEET	REV
5:1	1 OF 1	F1