


THIS DRAWING IS A CONTROLLED DOCUMENT.

REVISIONS					
P	LTR	DESCRIPTION	DATE	DWN	APVD
	P2	REVISED PER ECR-19-008681	15OCT2019	PC	DL

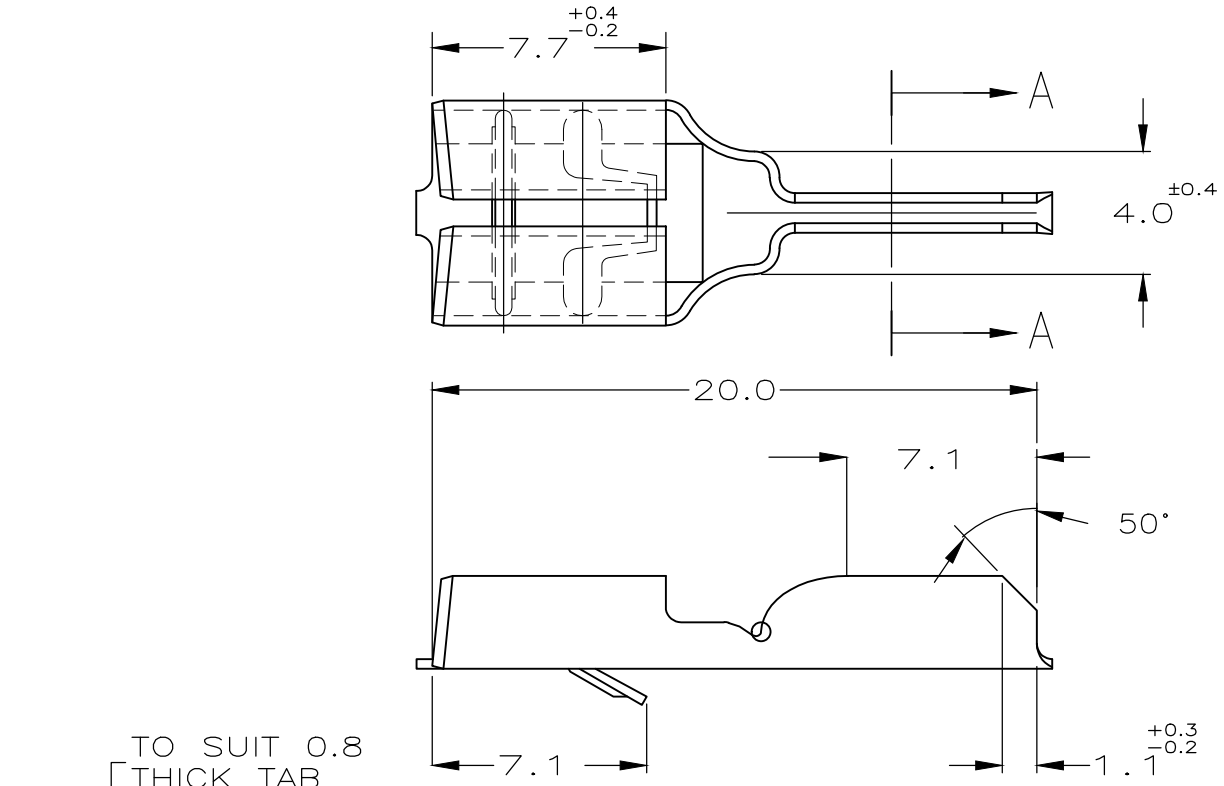

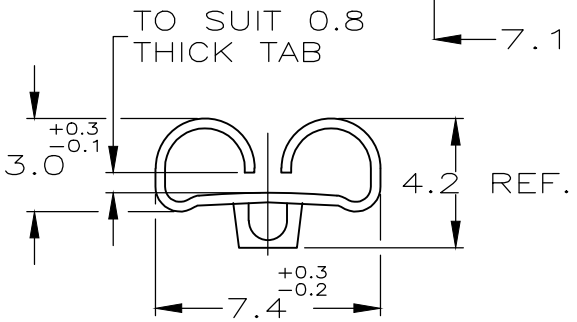

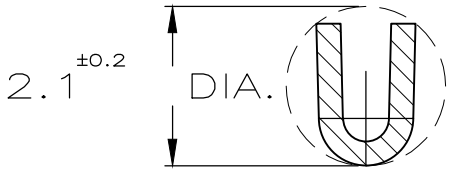

SECTION A–A
(SCALE 10:1)

THIS DRAWING IS UNPUBLISHED. © COPYRIGHT - TE Connectivity ALL RIGHTS RESERVED. RELEASED FOR PUBLICATION -.-.-

OBSOLETE	160950-4	ARGENTATO (SILVERPLATED)	OTTONE (BRASS)	~~153259-4~~	P
	160950-3	STAGNO SENZA PIOMBO (LEAD FREE TIN)	OTTONE (BRASS)	153259-3	P
OBSOLETE	160950-1	NUDO (UNPLATED)	OTTONE (BRASS)	~~153259-1~~	P
	VERSION A NASTRO (STRIP VERSION)	FINITURA/COLORE (FINISH/COLOUR)	MATERIALE (MATERIAL)	NUMERO (PART NUMBER)	REV.

DIMENSIONS: mm

TOLERANCES UNLESS OTHERWISE SPECIFIED:

0 PLC	± –
1 PLC	± 0.3
2 PLC	± –
3 PLC	± –
4 PLC	± –
ANGLES	± 2°

DWN H.YAALI 16MAY2003
CHK C. TARTARI –
APVD –
PRODUCT SPEC –
APPLICATION SPEC –
WEIGHT

MATERIAL –
FINISH –

TE Connectivity

NAME
FASTIN-FASTON® Connector 6.3 mm sr.
RECEPTACLE CONTACT FOR PCB (LOOSE PIECE)

SIZE	CAGE CODE	DRAWING NO	RESTRICTED TO
A4	00779	C-153259	–

CUSTOMER DRAWING | SCALE – | SHEET 1 OF 1 | REV P2