
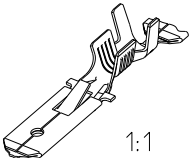
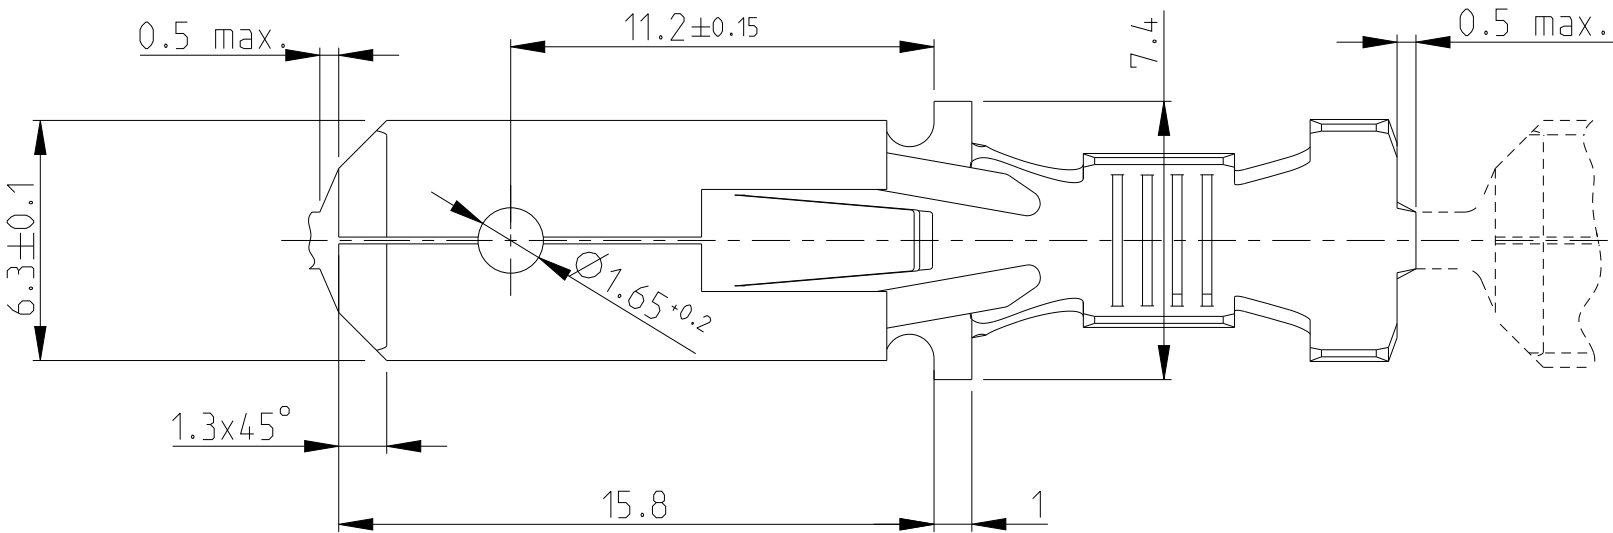
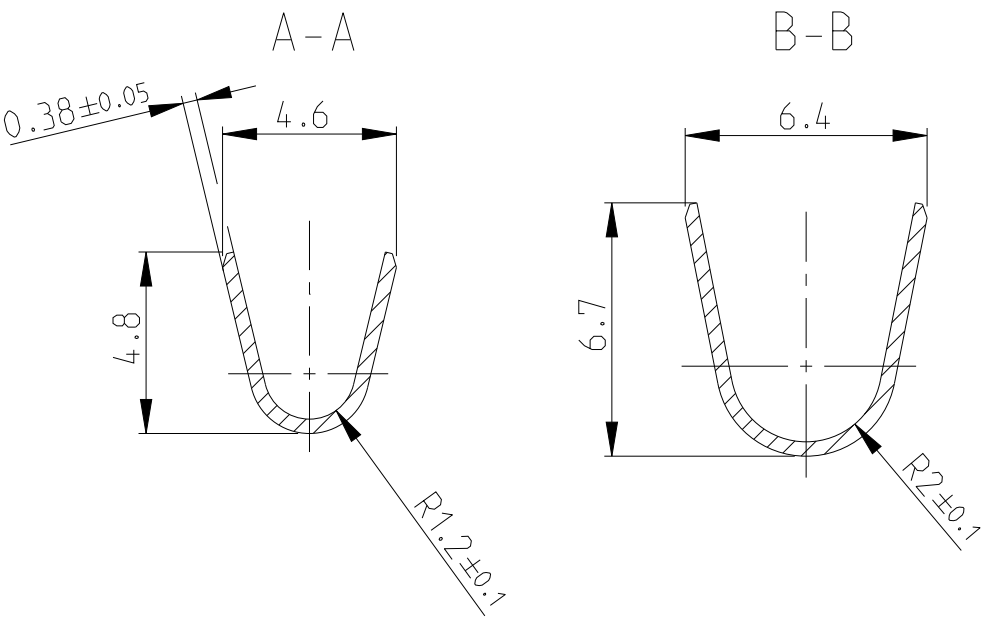


LOC	DIST	REVISIONS					
		P	LTR	DESCRIPTION	DATE	DWN	APVD
A1	-		E1	NEW CAD DRAWING CREATED	30NOV2006	Abr	Goep
			E2	ECR-10-026307	16JUN2011	KK	HMR
			E3	ECR-21-107975	22JUL2021	FDP	TD


Leitung / WIRE
Einzelanschlag: FLK-Litze
SINGLE CONNECTION: FLK-WIRE
Doppelanschlag: FLR-Litze
FLK Litze (ausser 2.5-1.5 mm²)
DOUBLE CONNCTION: FLR WIRE
FLK WIRE (EXCEPT FOR 2.5-1.5 mm²)
Verarbeitung / APPLICATION:
Leiter / WIRE: F-Crimp
Isolation / INSULATION: F- oder Ueberlappungscrimp
F- OR OVERLAPPINGCRIMP

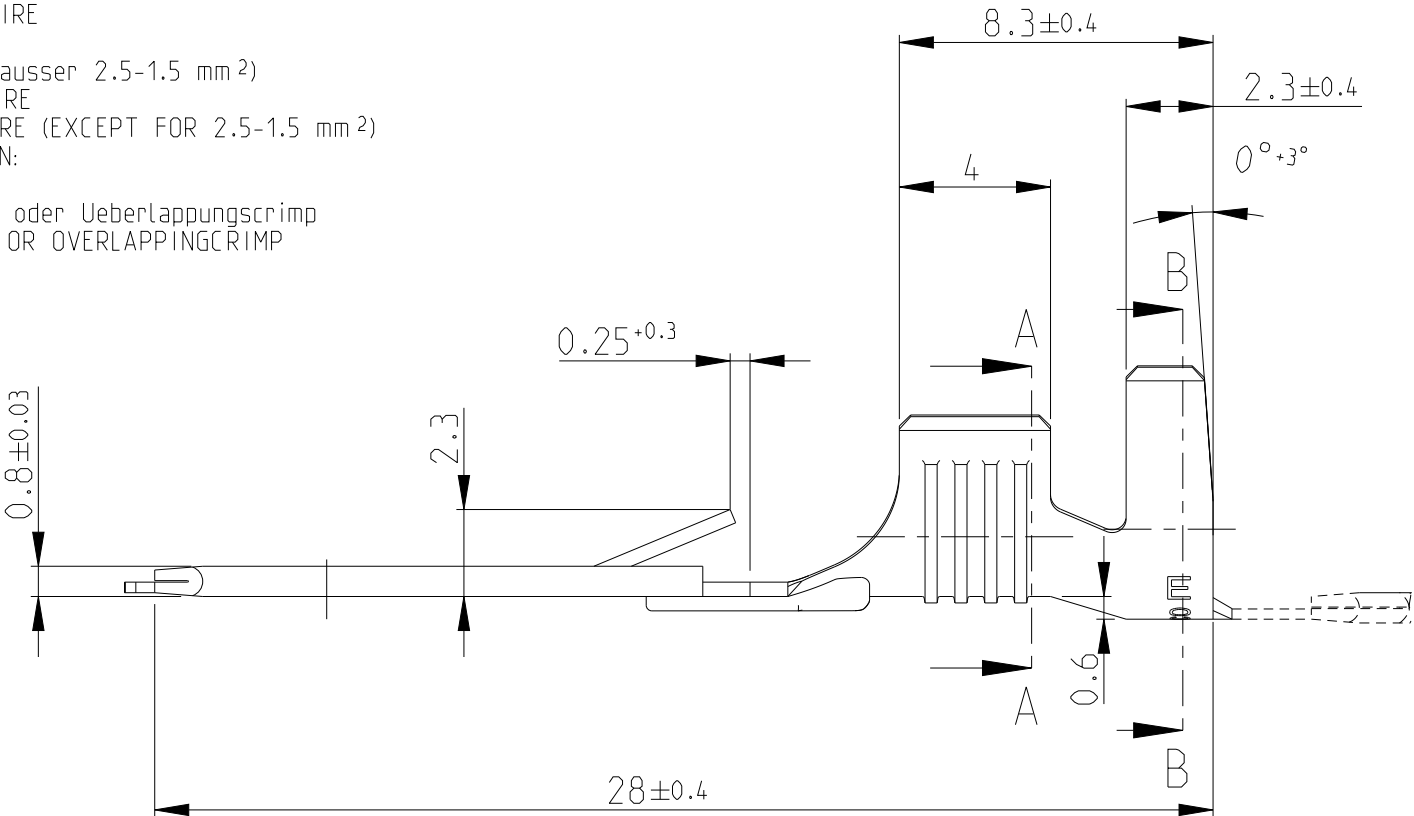

Leitungsquerschnitt in mm ² CROSS SECTION IN mm ²										
Einzel- anschlag SINGLE CONNECTION										
	0.50	0.75	1.00	1.50	2.00	2.50	3.00	4.00	6.00	
0.50										
1.00						X				
1.50				X	X					
2.50			X	X						
4.00	X									

Drahtgroessenbereich: >2.5-4.0 mm²
WIRE RANGE: >2.5-4.0 mm²

IsolationsØ: 3.3-4.5 mm
INSULATIONØ: 3.3-4.5 mm

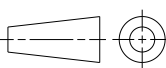THIS DRAWING IS A CONTROLLED DOCUMENT.		DWN H.Mayer 04.03.87	TE Connectivity			
		CHK Herth 04.03.87				
DIMENSIONS: mm	TOLERANCES UNLESS OTHERWISE SPECIFIED:	APVD -	NAME 6.3 Fastin -on Flachstecker 6.3 FASTIN -ON TAB nach / ACCORDING DIN 46343			
	~~0 PLC ±0.2~~	PRODUCT SPEC				
	~~1 PLC ±0.2~~	-				
	~~2 PLC ±0.2~~	APPLICATION SPEC				
MATERIAL -	FINISH -	~~3 PLC ±0.2~~	SIZE CAGE CODE DRAWING NO RESTRICTED TO			
		~~4 PLC ±0.2~~				
		WEIGHT 0.9 g	A3 00779 ©-928949			
CUSTOMER DRAWING			SCALE 5:1	SHEET 1	OF 1	REV E3